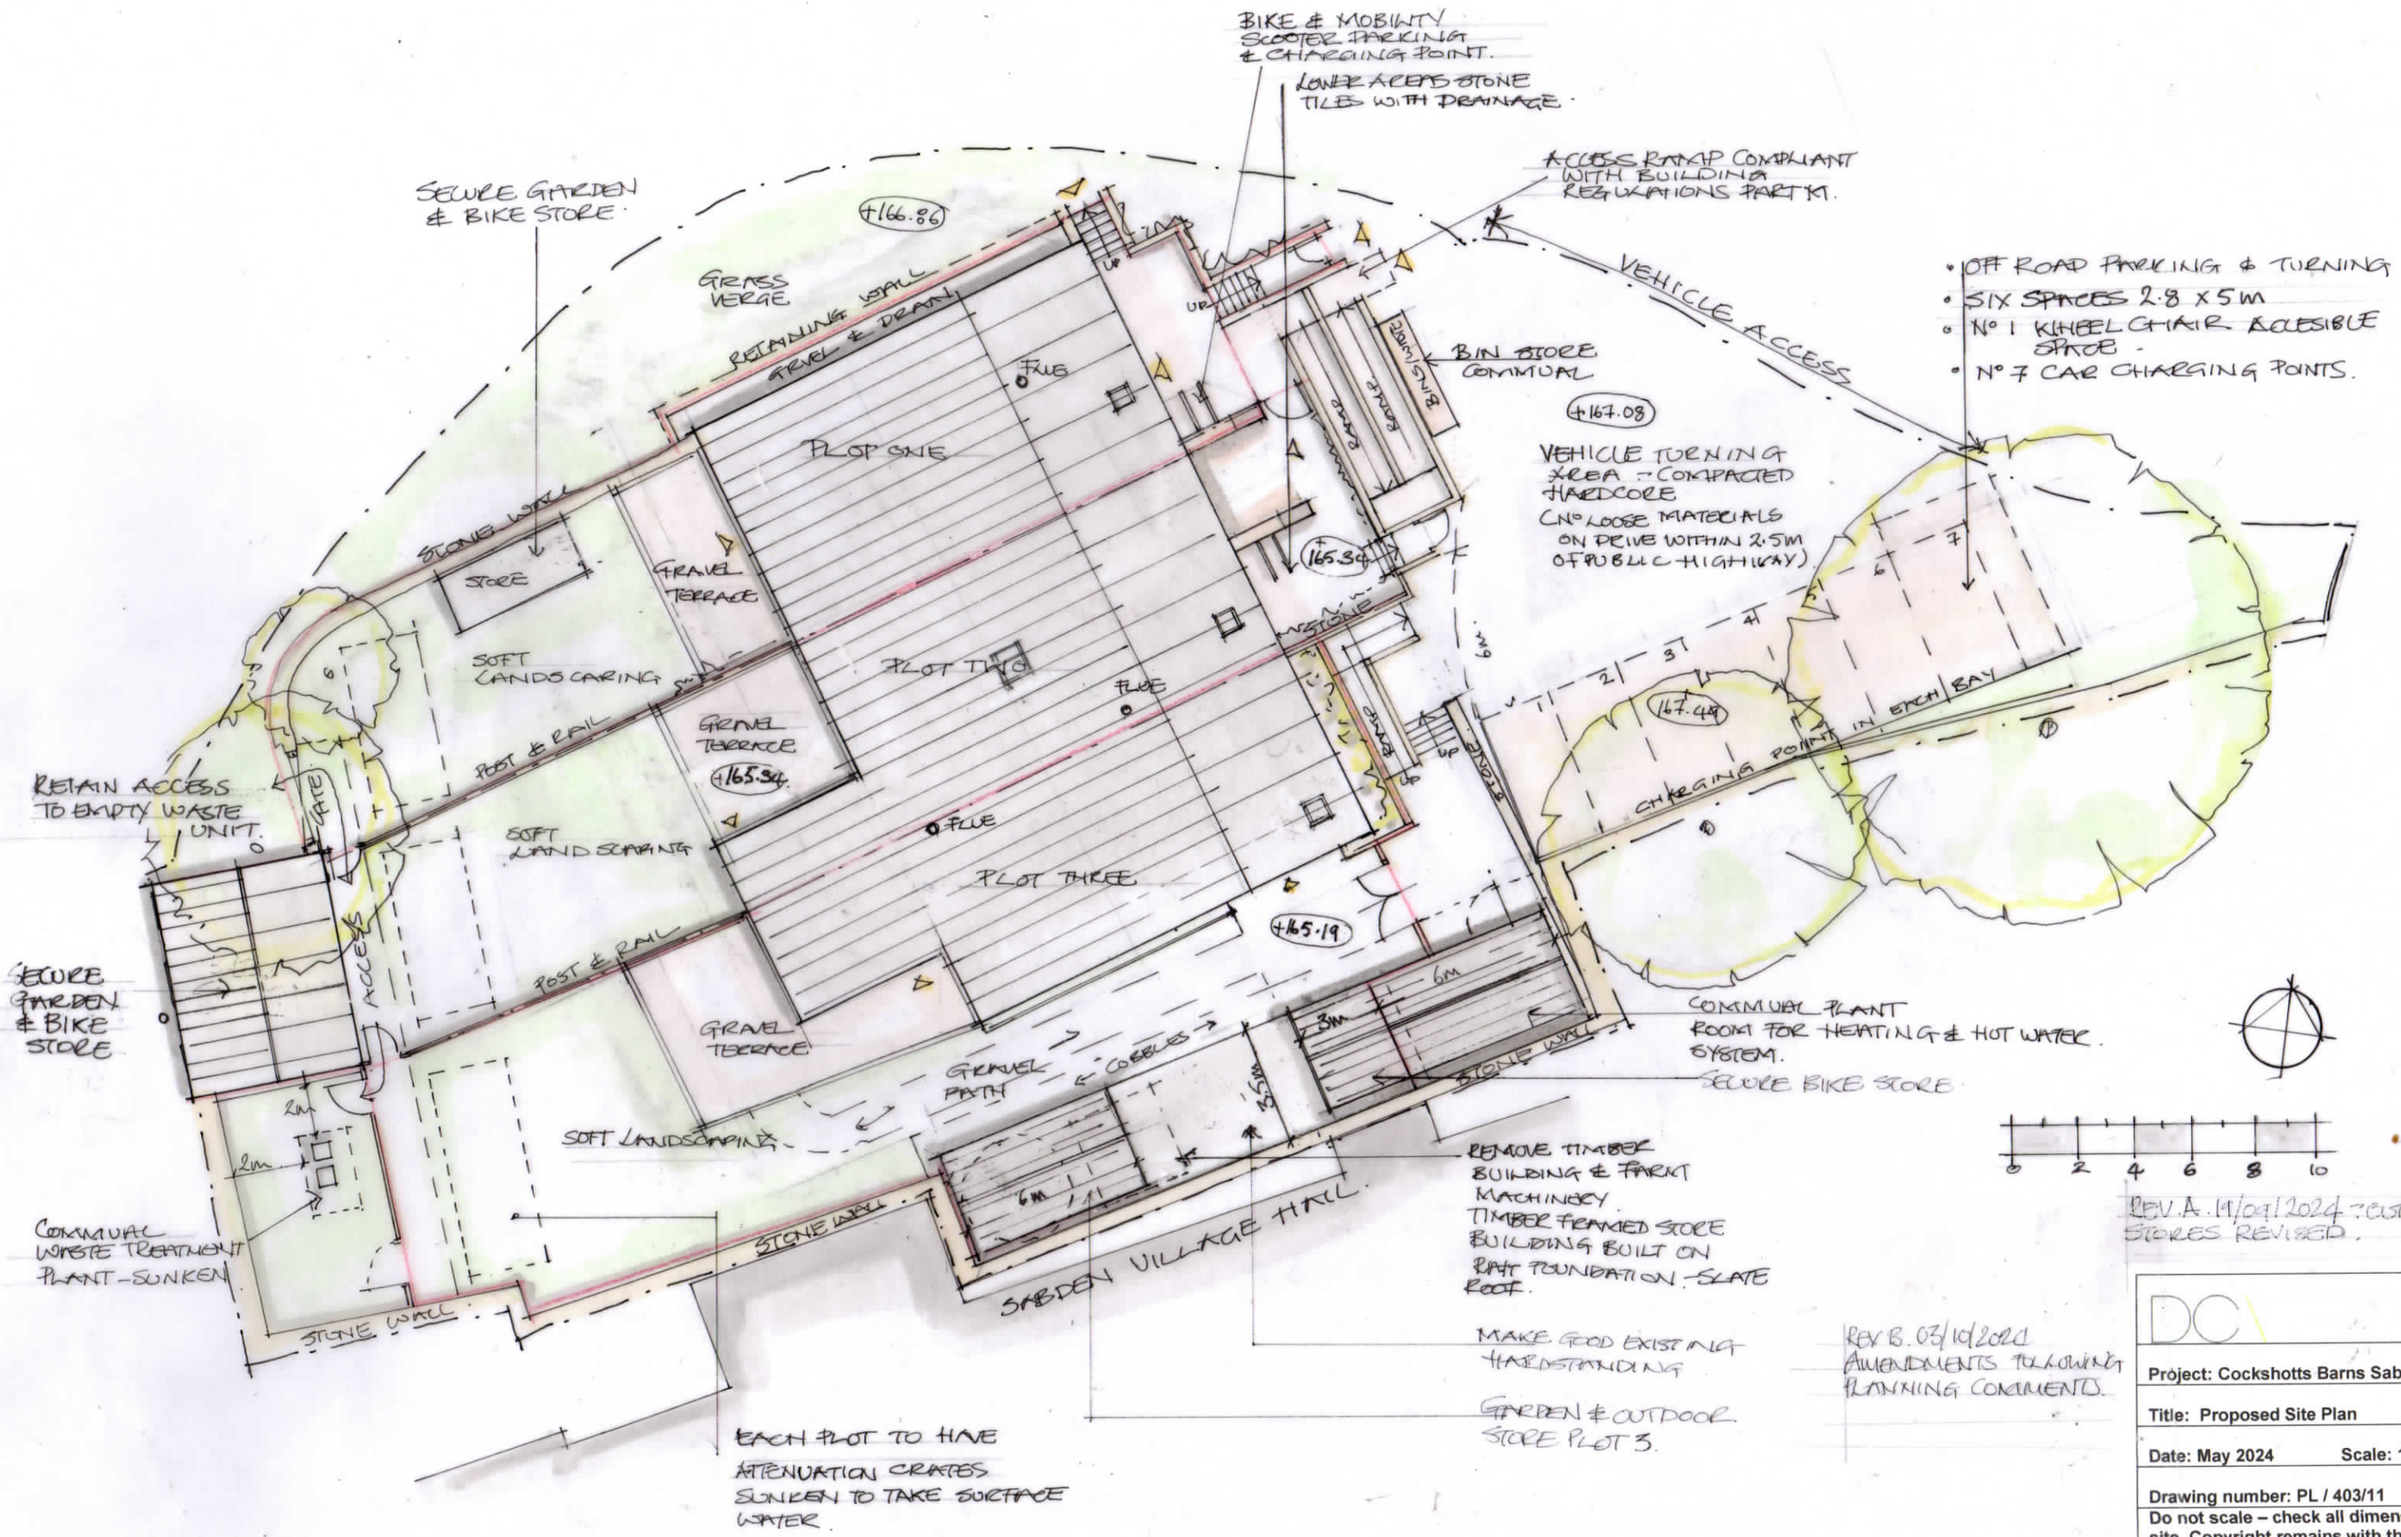

REV B. 03/10/2024 AMENDMENTS FOLLOWING PLANNING COMMENTS.

REV A. 11/09/2024 - OUTDOOR STORES REVISED.

DC

Project: Cockshotts Barns Sabden

Title: Proposed Site Plan

Date: May 2024 **Scale: 1:200@A3**

Drawing number: PL / 403/11

Do not scale – check all dimensions on site. Copyright remains with the DC Architectural Design.

DC Architectural Design; Stonecroft East End Ampleforth York YO62 4DA
M 07768 960326
E info@dcarchitecturaldesign.co.uk
www.dcarchitecturaldesign.co.uk