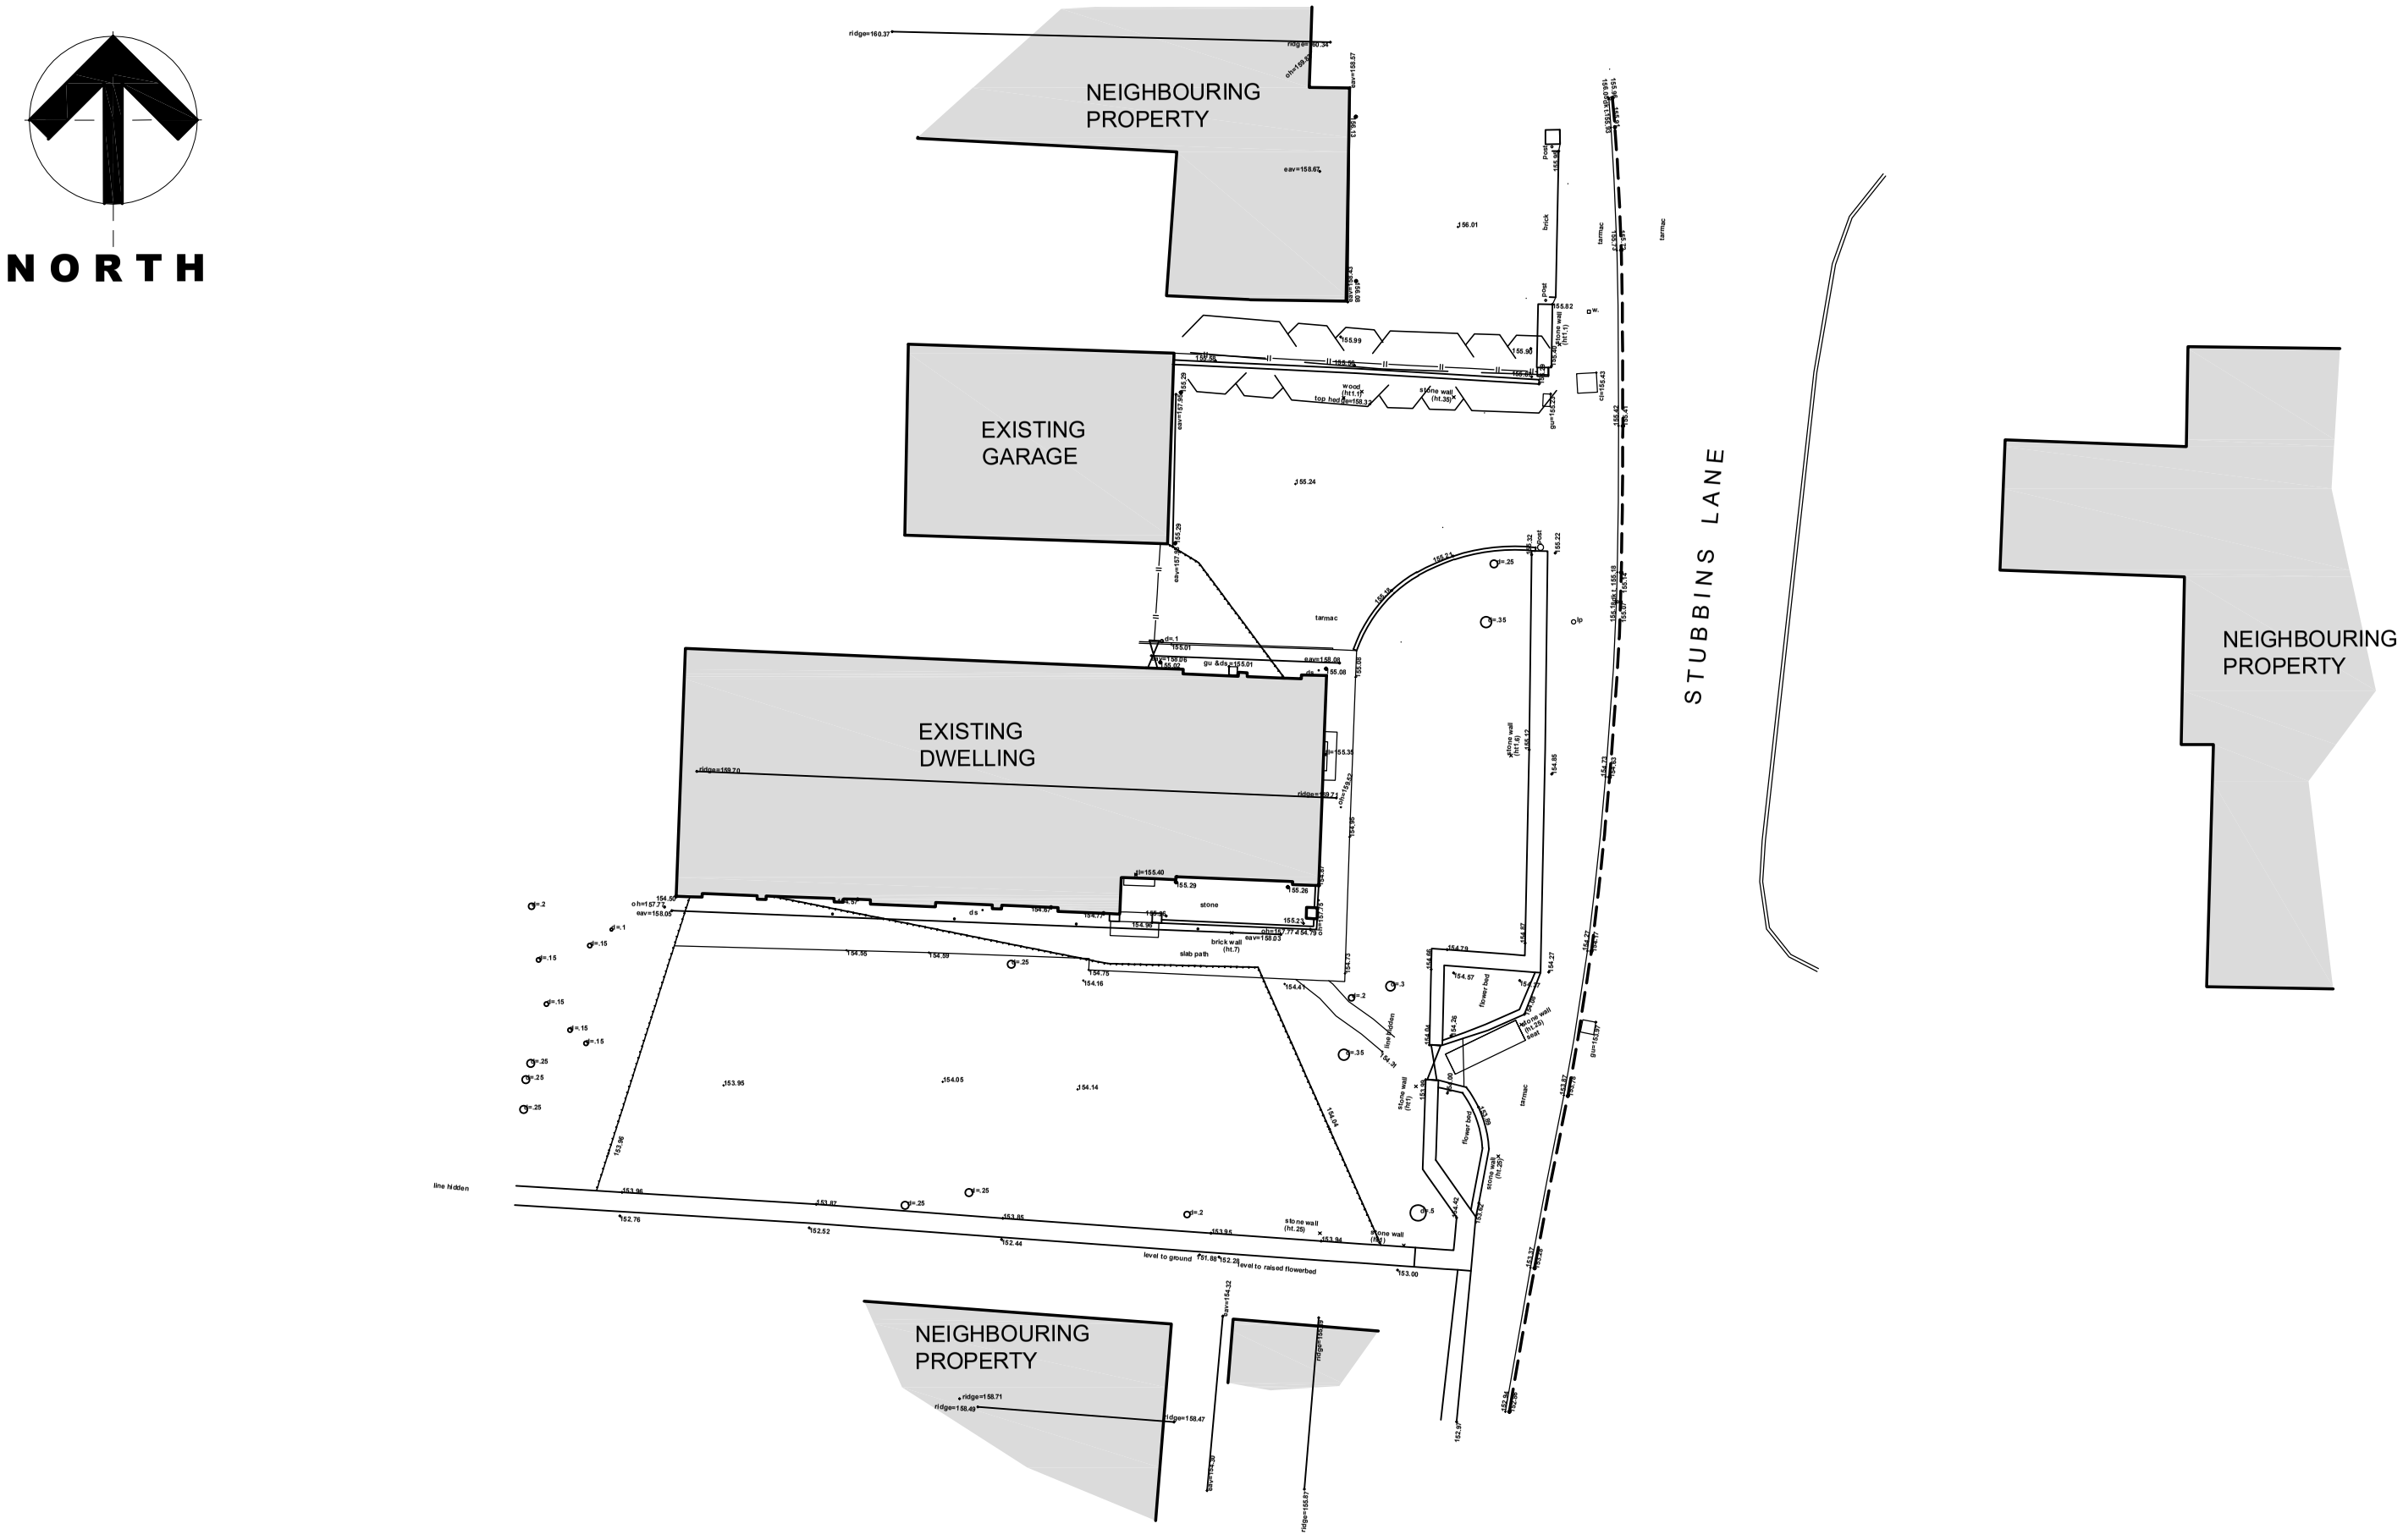

©aw+a architects ltd 2020 | This Drawing is to be read in conjunction with all other project associated drawings and information. Do not scale from this drawing. Report all errors, omissions and discrepancies to drawing author prior to construction or manufacture. This drawing is copyright and is the property of aw+a architects ltd

aw+a architects
Private Residential | Housing | Commercial | Conservation | Domestic
Robinson's Barn
Worston
Clitheroe
Lancs
BB7 1QA
Tel: 01254 485848
Email: info@aw-aarchitects.com | Web: www.aw-aarchitects.com
Architects Registration Board

Client	Scale	Sheet Size	Job Number	Drawn By	Checked
MR & MRS CONNELL	1:200	A3	24-036	AW	AW
Project	**Drawing Title**	**Drawing Status**	**Drawing Number**	**Revision**	**First Issue**
PROPOSED NEW DWELLING STUBBINS LANE, SABDEN	EXISTING SITE PLAN	PLANNING	PL02	-	-