Reproduced from Superplan Data® by the permission of Ordnance Survey® on behalf of the Controller of Her Majesty's Stationery Office. © Crown Copyright 2002. All rights reserved. Licence number AL100034996.

BUILDING 1

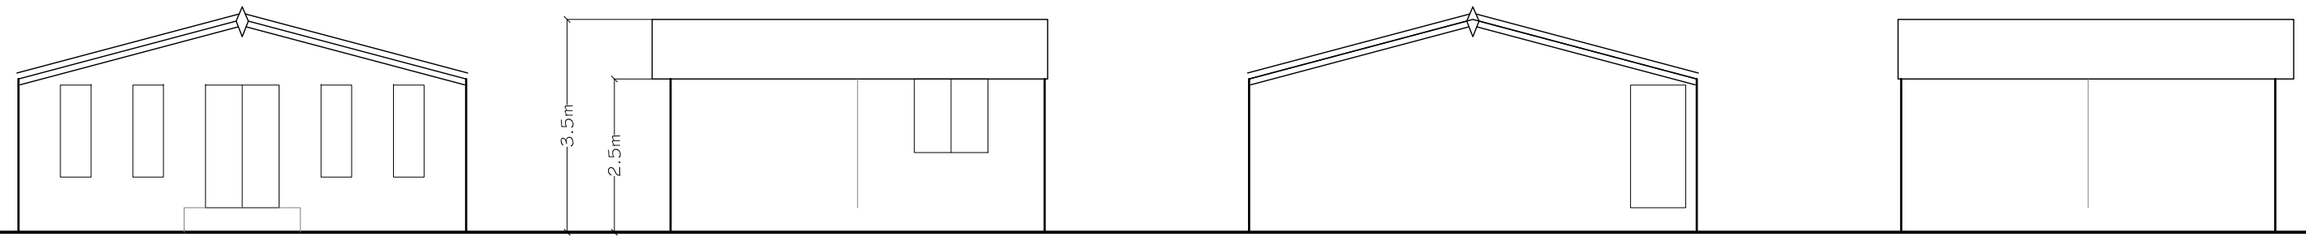

Elevation South East | Elevation North East | Elevation North West | Elevation South West

BUILDING 2

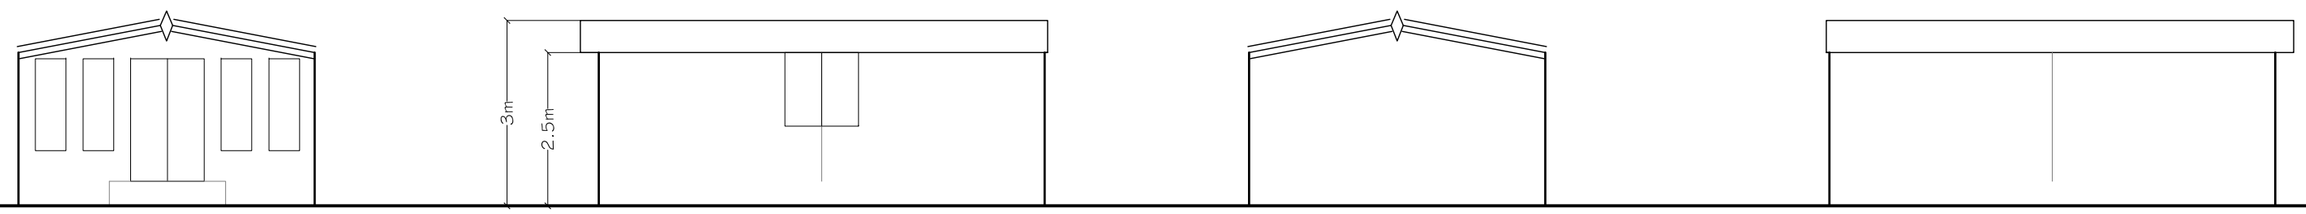

Elevation North West | Elevation North East | Elevation South East | Elevation North East

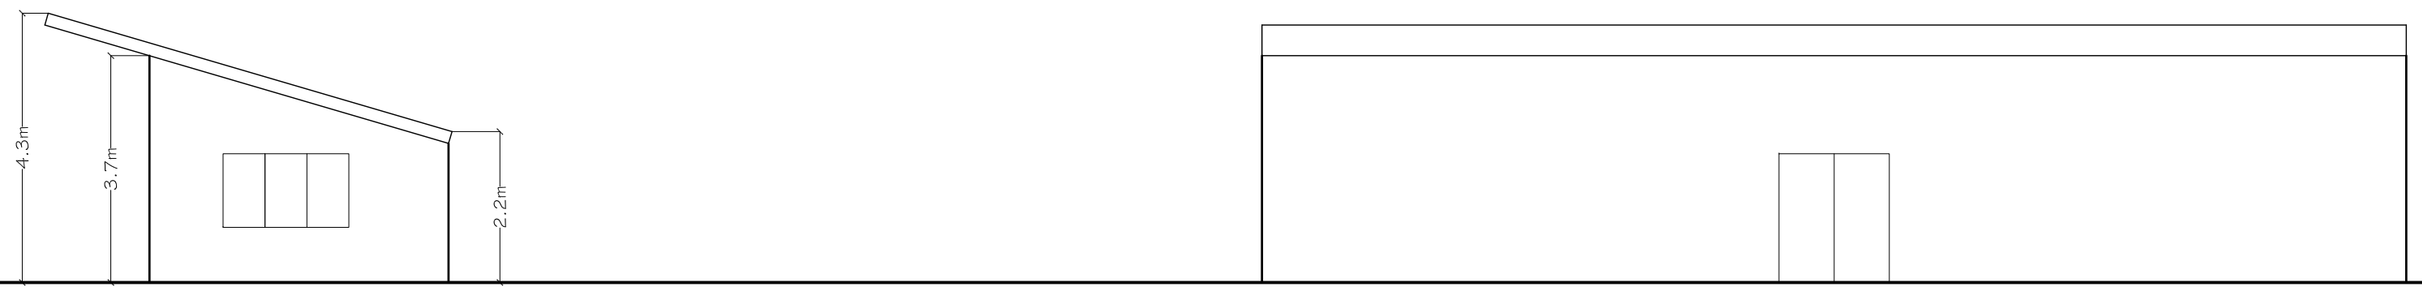

Elevation South East | Elevation South West

BUILDING 3

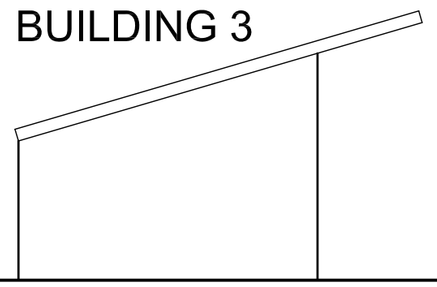

Elevation North West | Elevation North East

ELEVATIONS

0 1 2 4 6 8 10m

1:100 Scale

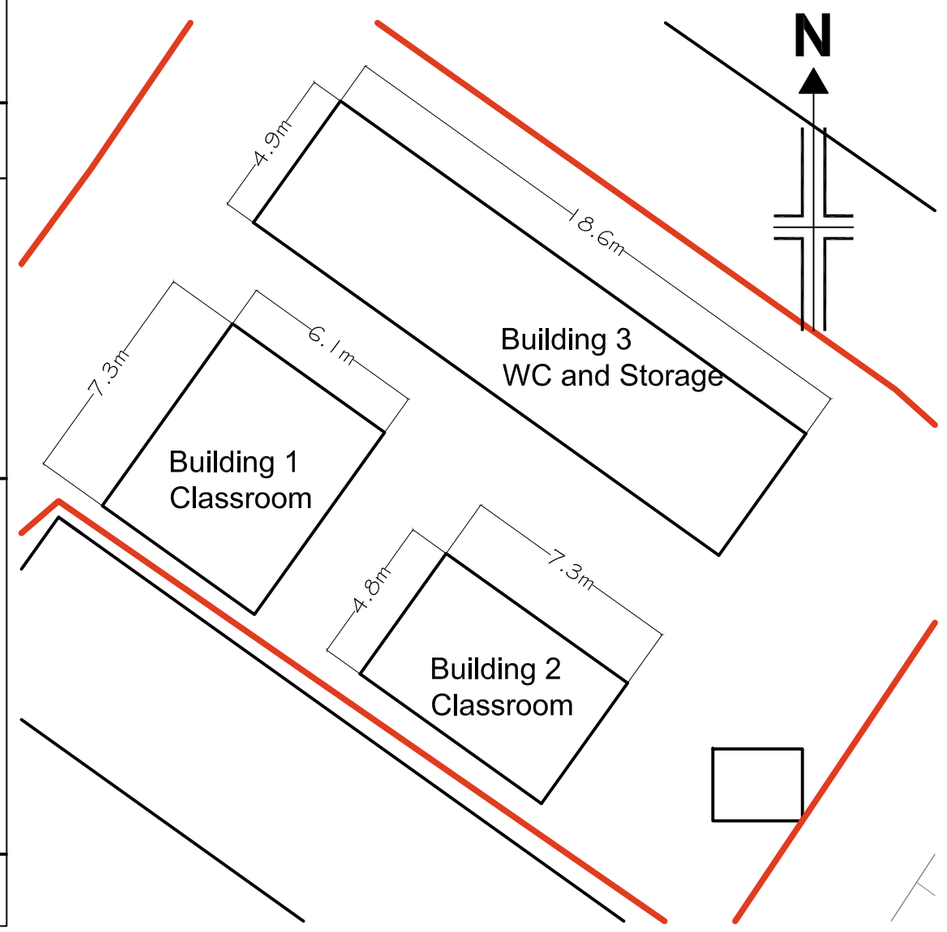

IDENTIFICATION PLAN

0 2 4 8 12 16 20m

1:200 Scale

Mr & Mrs Dowson

Hawshaw Farm,
Longsight Road,

Building Elevations

Drwg No. **A3730-PL22** | Rev. **b**

Scale **As Shown** | Sheet Size **A2**

Date **June 2024**

Drawn **DME** | Checked | Approved

PSA DESIGN
PSA Design Ltd
The Old Bank House, 6 Berry Lane,
Longridge, Preston, PR3 3JA
Tel. 01772 786066
www.psadesign.co.uk
mail@psadesign.co.uk

P:\Jobs\Architecture\A3730 - Mrs Dowsons - site\CAD\Drawings\Adams Art details.dwg