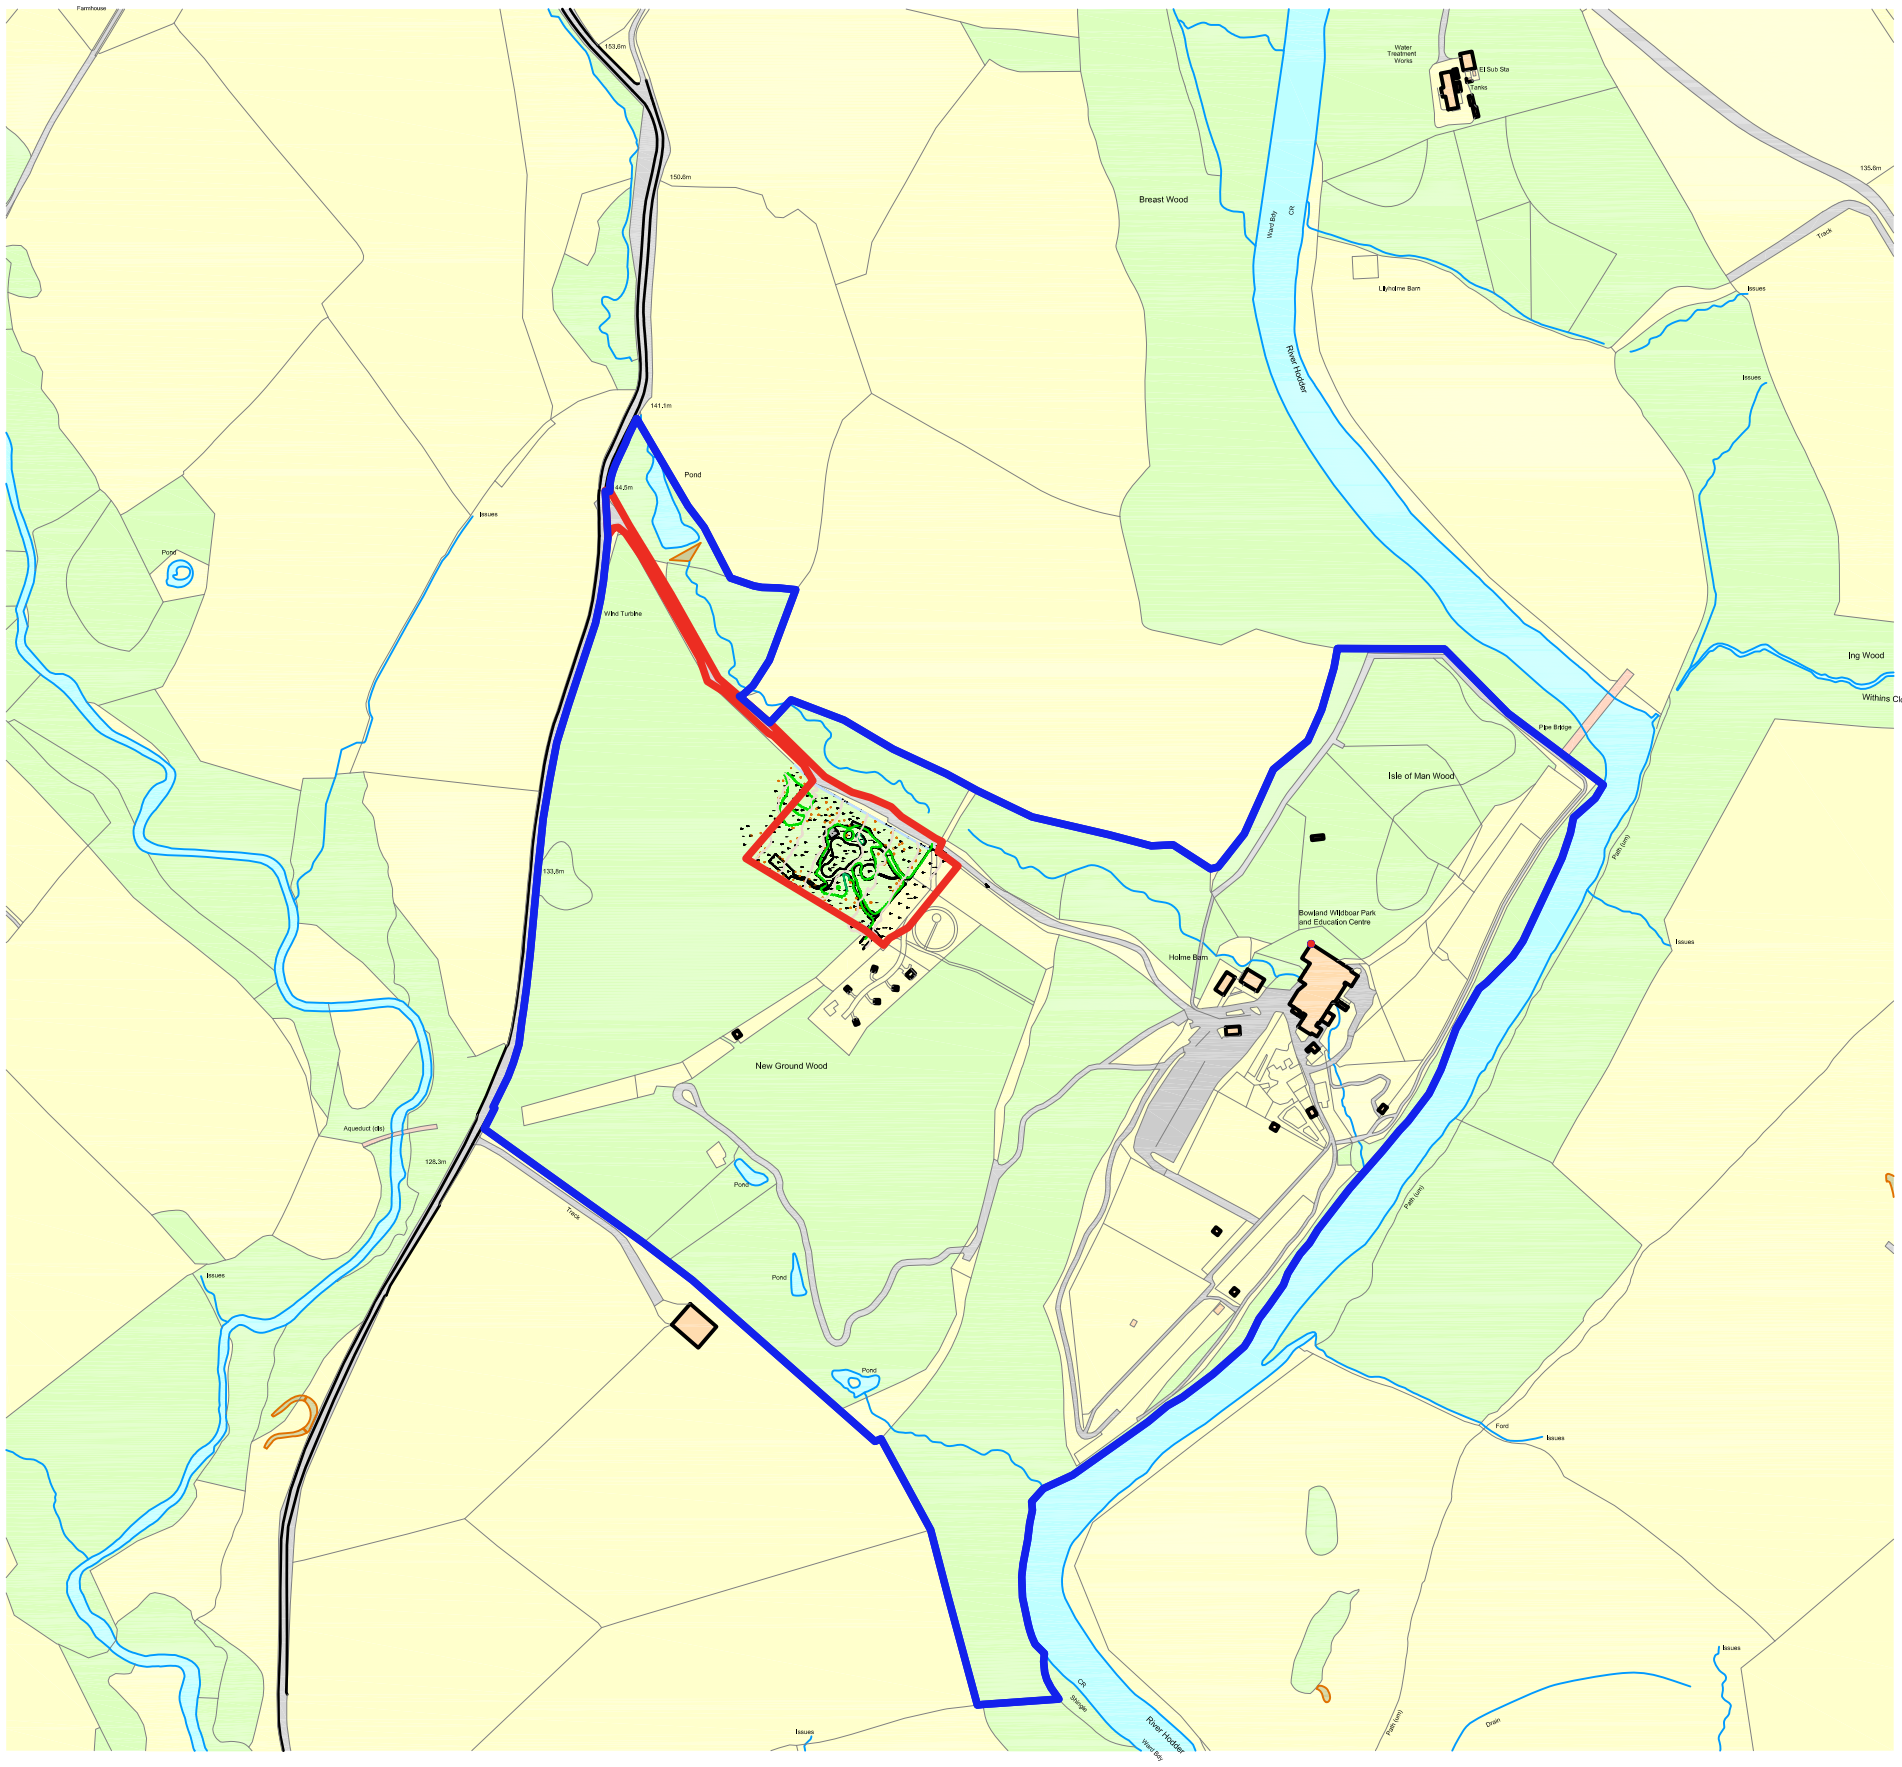

0 50 100 200 300 400 500m

1:5000 Scale

Reproduced from Superplan Data® by the permission of Ordnance Survey® on behalf of the Controller of Her Majesty's Stationery Office. © Crown Copyright 2002. All rights reserved. Licence number AL100034996.

www.psadesign.co.uk
mail@psadesign.co.uk
PSA DESIGN
engineering your environment
CIVIL, STRUCTURAL, GEOTECHNICAL, TRANSPORT

PSA Design
The Old Bank House
6 Berry Lane, Longridge
Preston, PR3 3JA
Tel. 01772 786066
Fax. 01772 786265

Client	Bowland Escapes	Scale	1:5000 @ A3		Drwg No. A4011-PL10
Job	Bowland Wild Boar Park, Chipping	Drawn DME	Checked	Approved	Date March 2024
Title	Site Location Plan				Rev.

P:\Jobs\Architecture\A4011 - Bowland Escapes\CAD\Drawings\March 2024.dwg

A3