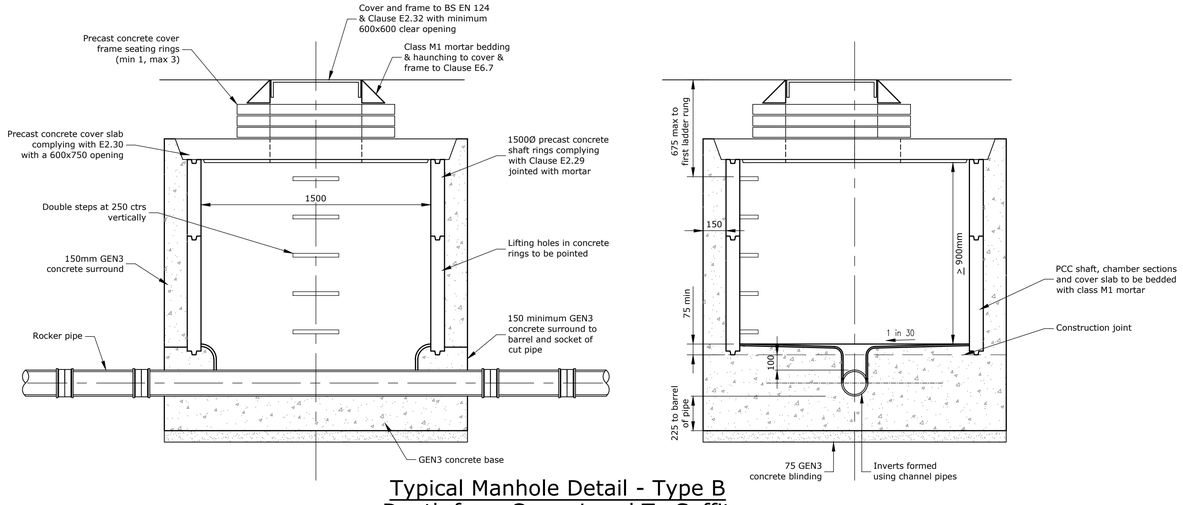


## Typical Manhole Detail - Type B Depth from Cover Level To Soffit Of Pipe 1.5m to 3m (1500Ø)

Scale 1:20

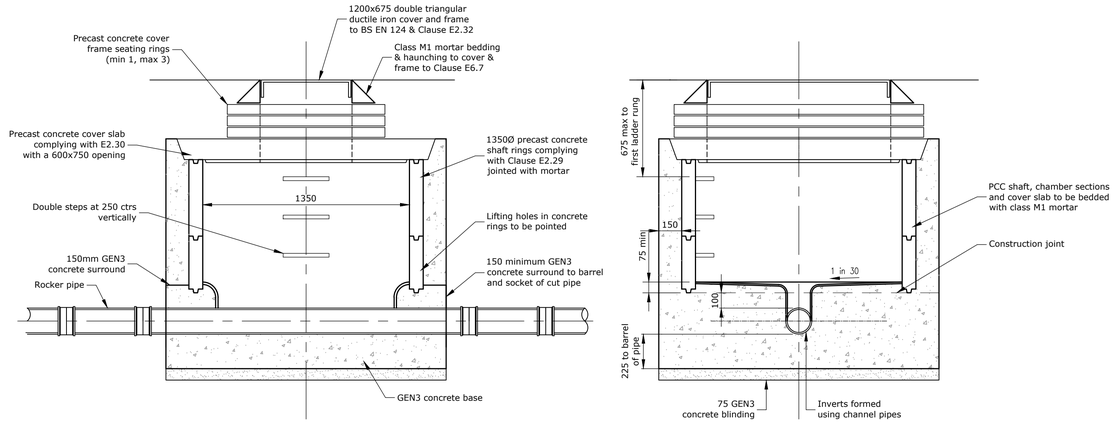


## Typical Manhole Detail - Type C Depth from Cover Level To Soffit Of Pipe Less Than 1.5m (1350Ø)

Scale 1:20

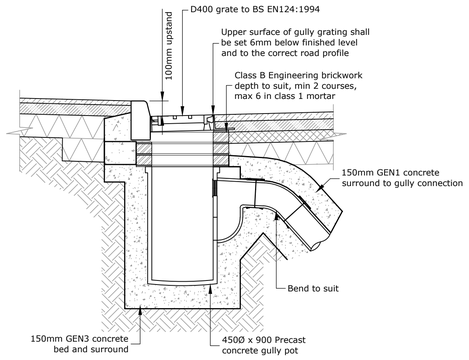


## Typical PCC Road Gully Detail

Scale 1:20

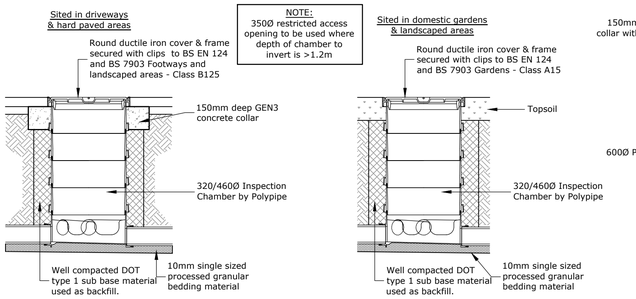


## Typical Inspection Chamber Detail

Scale 1:20

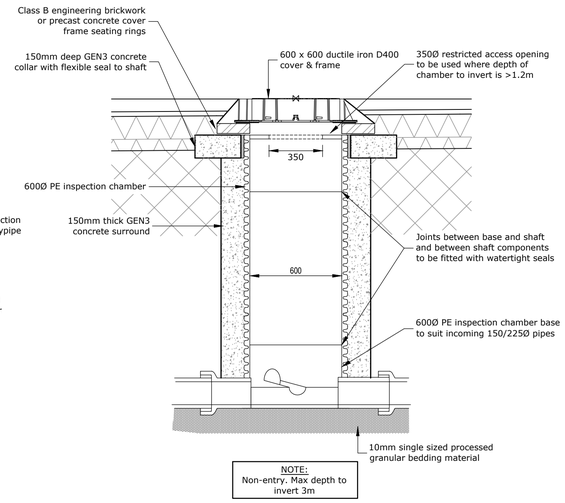


## 600Ø Inspection Chamber Detail

Scale 1:20

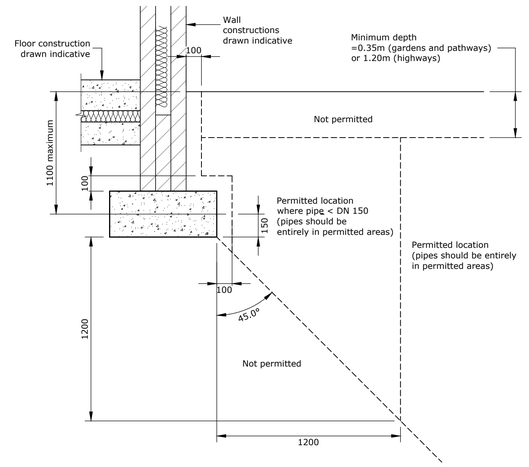


## Permitted Location of Sewers and Lateral Drains in Proximity to Buildings

Scale 1:20

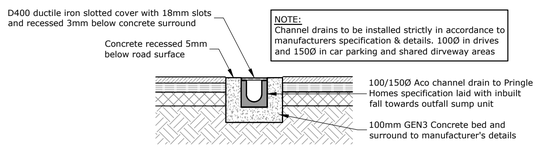


## Typical Channel Drain Detail

scale 1:20

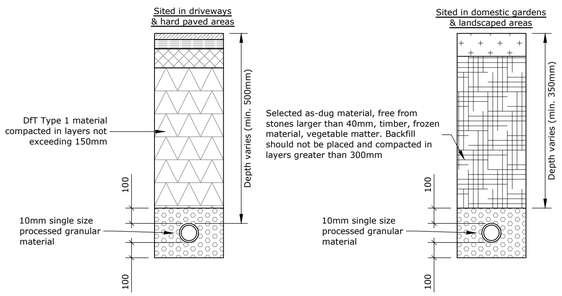


## Pipe Bedding for 100Ø/150Ø/225Ø Plot Drainage Pipes

scale 1:20

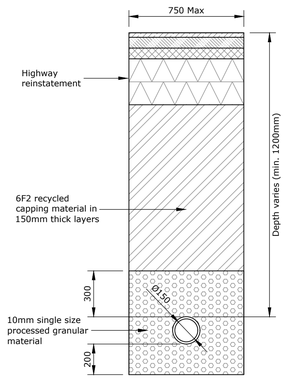


## Type 7 Embedment Class S for 150Ø Pipe in Access Road

Scale 1:20

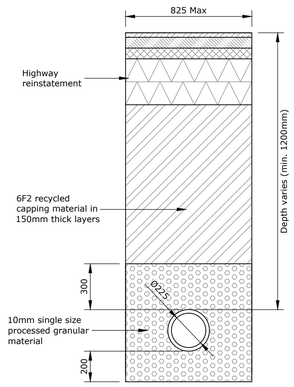


## Type 7 Embedment Class S for 225Ø Pipe in Access Road

Scale 1:20

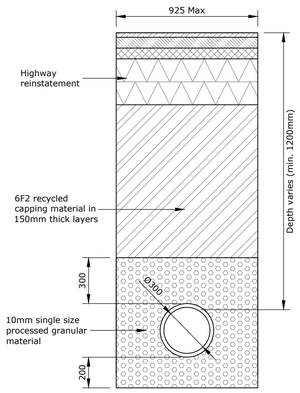


## Type 7 Embedment Class S for 300Ø Pipe in Access Road

Scale 1:20

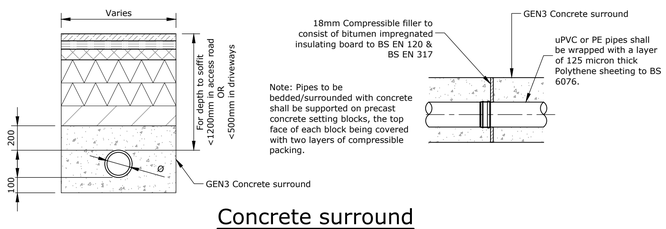


## Concrete surround for Shallow Pipes

scale 1:20

| Rev | Description | Date | Revised by | Checked by | Approved |
|---|---|---|---|---|---|

Issue Purpose: Approval

Do not scale from this drawing

R G PARKINS
Kendal | 01539 729393 Lancaster | 01524 32548

| | | | |
|---|---|---|---|
| Client: Pringle Homes | Scale @ A1: 1:20 | First Issue: 21/03/24 | Office of Origin: Kendal |
| Project: Crow Trees Farm, Chatburn | Drawn by: JB | Checked by: TM | Approved: TM |
| Drawing Title: Foul and Surface Water Drainage Construction Details - 1 of 2 | Project No: K39346 | Drawing No: 21 | Rev: - |
| | BIM No: - | | |