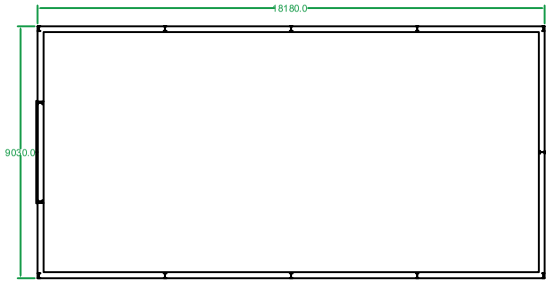

ExistingGroundFloorPlan
Scale(1:100)

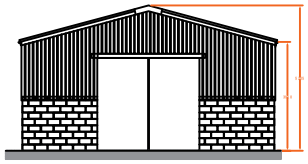

ExistingFrontElevation
Scale(1:100)

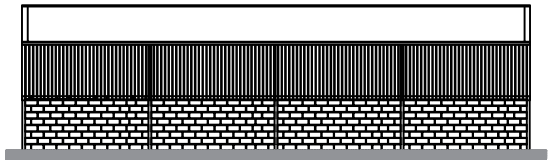

ExistingSideElevation
Scale(1:100)

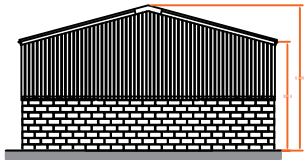

ExistingRearElevation
Scale(1:100)

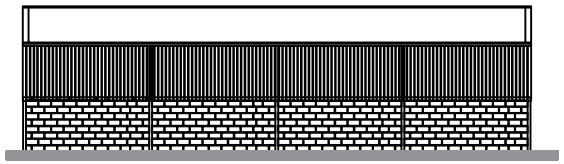

ExistingSideElevation
Scale(1:100)

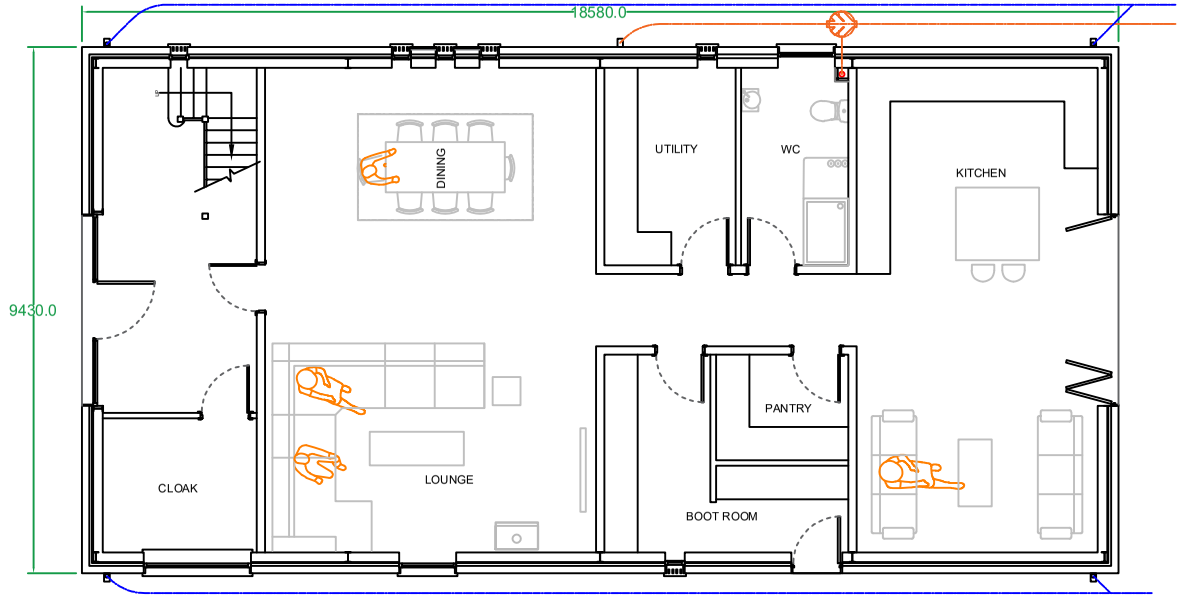

ProposedGroundFloorPlan
Scale (1:50)

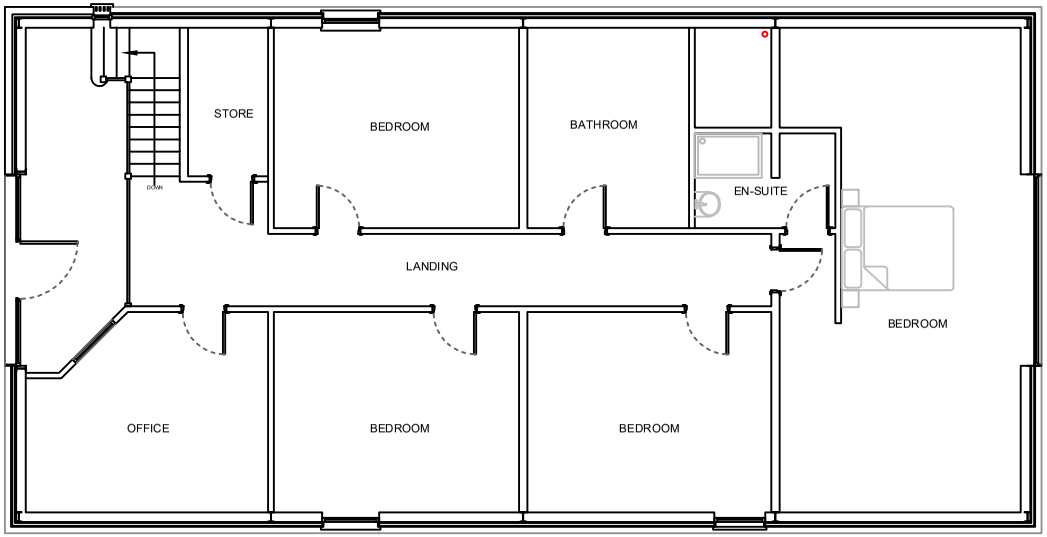

ProposedFirstFloorPlan
Scale (1:50)

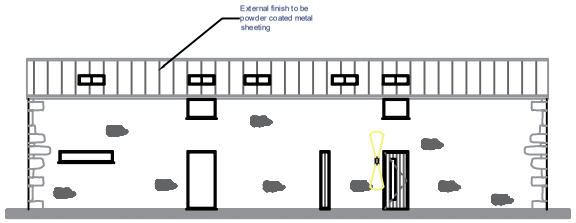

ProposedSideElevation
Scale(1:100)

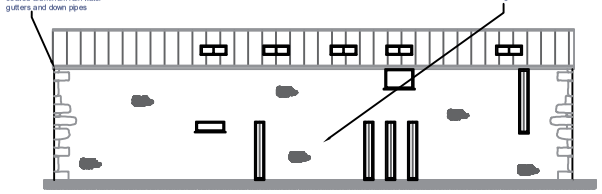

ProposedSideElevation
Scale(1:100)

Example of Proposed NeoTimber Deluxe Composite Cladding in Teak

Example of Proposed Powder Coated Aluminum Windows RAL 7016 (Anthracite Grey)

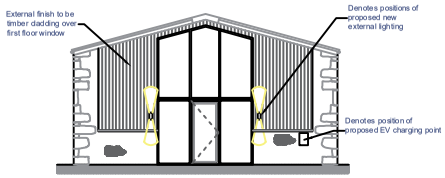

ProposedFrontElevation
Scale(1:100)

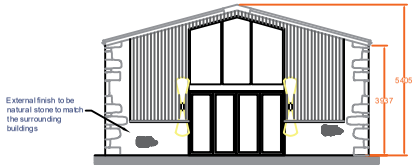

ProposedRearElevation
Scale(1:100)

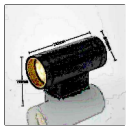

Example of Proposed External Lighting (5nr.)

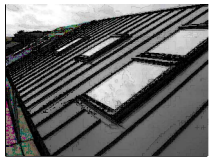

Example of Proposed Fakro GB FPW-V/C P2 Conservation Low Profile Roof Lights

Typical example of the how the louvers will look ensuring the windows behind aren't visible from a distance

Revision		Date
B.	Updated with EV point	25/10/24
A.	Additional information: rotation plan	18/07/24

HOLDEN Lancashire LIMITED
83 Blackburn Road, Rishton, BB1 4ER
Mob: 07738162386
Email : james@holderlance.com
Web: www.holderlance.com

Drawing Title: Change of Use Agricultural Building to Domestic Dwelling

Site Location: Pinfold Farm, Ribchester

Drawing Status: Proposed Plan

Date: 27/05/2024 | Drawn by: JHolden

Scale: 1:100/1:50 @ A1 | Ref: 017 | Revision: B.

Client: Mr. Davies