NOTES:
1: Do not scale this drawing, use figured dimensions only 2: The Contractor, Sub Contractor or specialist supplier are responsible for confirming site dimensions prior to fabrication 3: Any dimensional discrepancies are to be reported to the Architect immediately

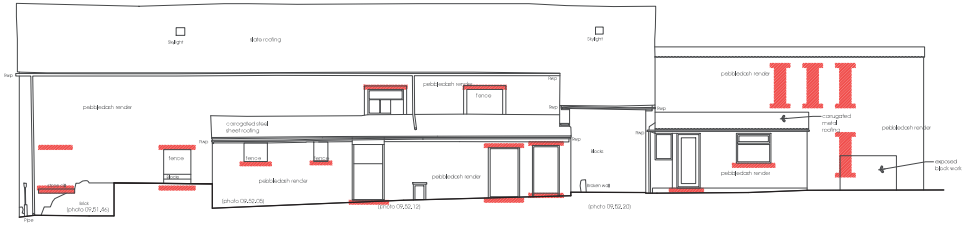

North Existing
1 : 100

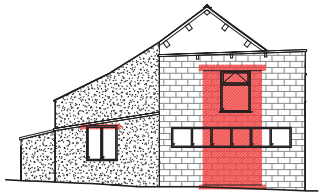

West Existing
1 : 100

East Existing
1 : 100

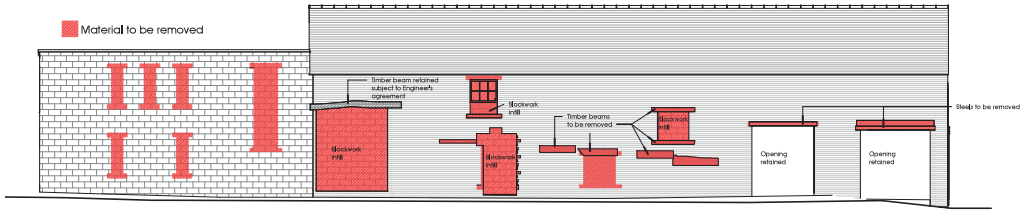

South Existing
1 : 100

PGB Architectural Services LTD | Ty Cottage, 12 Glen Avenue, Knowle Green, Preston PR3 2AQ
07866 366565 01254 820092 info@pgb-arch.com pgb-arch.com

Agricultural building Conv.
Parsonage Farm, Church St,
Ribchester, PR3 3YE
Mr & Mrs D Talbot

Part Q Application
Existing Elevations showing
Demolitions
DATE June 2024

JOB NO 3415
DRAWING NO A130
REVISION
SCALE 1 : 100 @ A1

PGB ARCHITECTURAL SERVICES LTD