This drawing is to be read in conjunction with all relevant Architect consultants' and specialists' drawings and specifications. The Architect is to be notified of any discrepancies before proceeding. Do not scale from this drawing. All dimensions and levels are to be checked on site. This drawing is subject to copyright. All work carried out before Planning and Building Permission has been granted is at the contractor/clients risk. Note proposed drawing based on OS dwg information. All illustrated dimensions are approximate and all site dimensions are to be checked on site and subject to site survey.

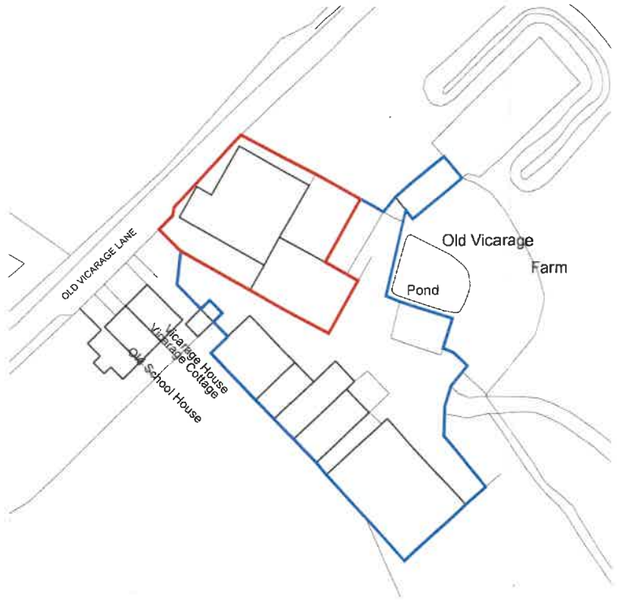

Mapping contents © Crown copyright and database rights 2023 Ordnance Survey 100035207

N

LOCATION PLAN

SCALE 1:1250

0 25 50 75 100m

320240766P

no.	by	revision	date
A	CH	UPDATED RED LINE FOR PLANNING APP.	JUNE 2024

Client

TRUSTEES OF D. M. WORSLEY TAYLOR

Job Title

PROPOSED CONVERSION OF
BARN AT VICARAGE FARM
TALBOT BRIDGE ROAD
BASHALL EAVES
CLITHEROE
LANCASHIRE
BB7 3DB

Drawing Title

LOCATION PLAN

Scale	Date	Drawn
1:1250 @ A3	JUNE 2023	MF

SUNDERLAND PEACOCK ARCHITECTS
www.sunderlandpeacock.com

6880 - E01 A