




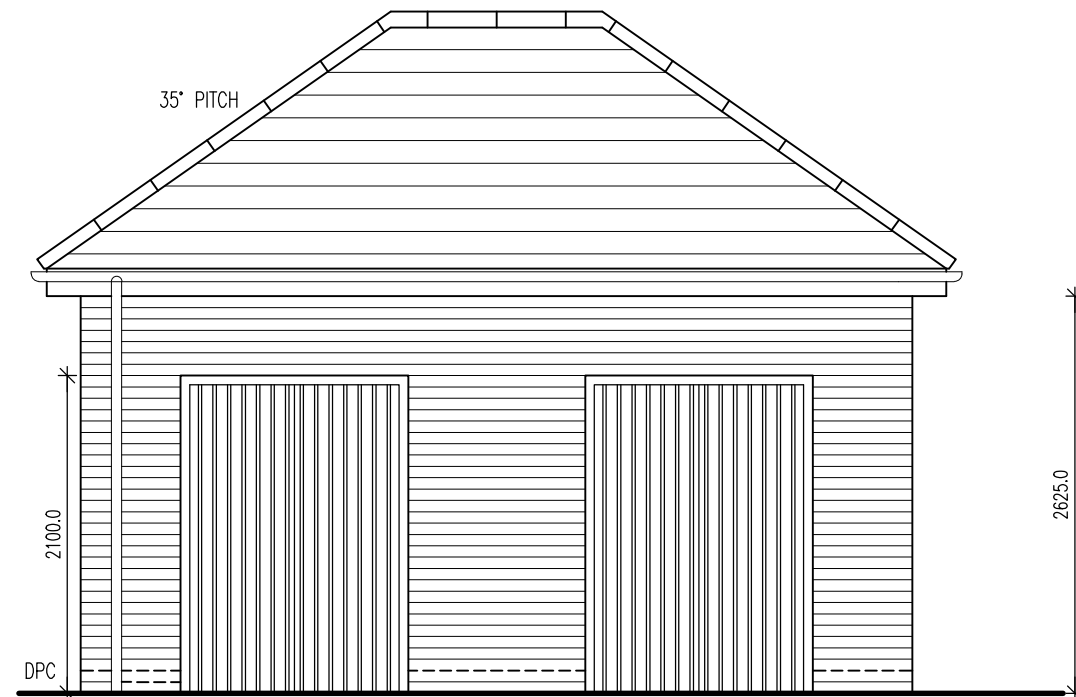


FRONT

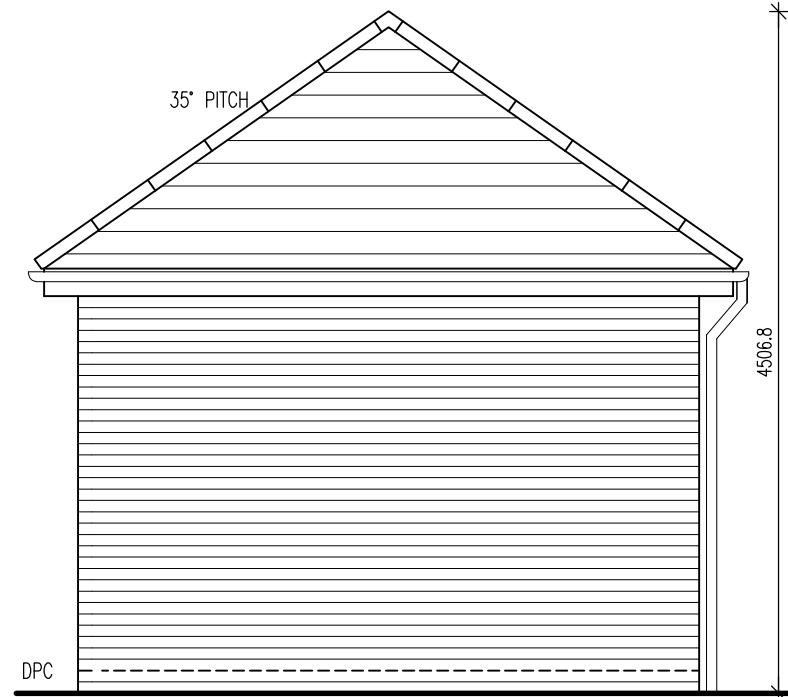


SIDE

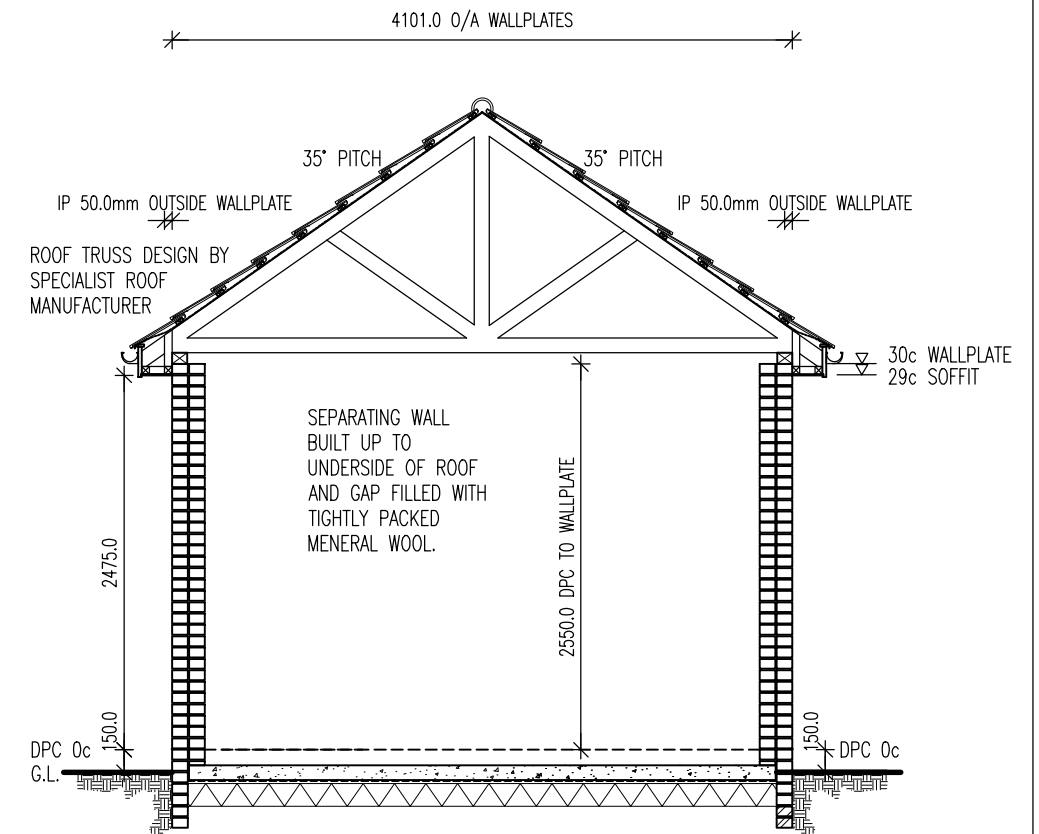

SECTION

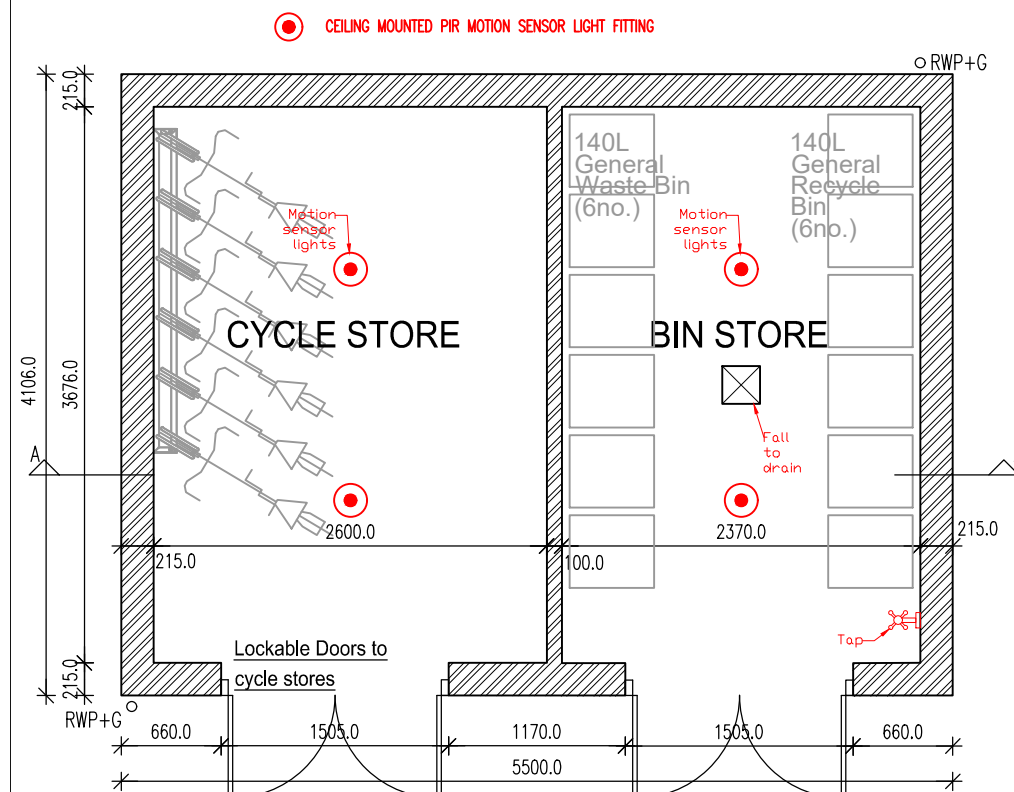

PLAN

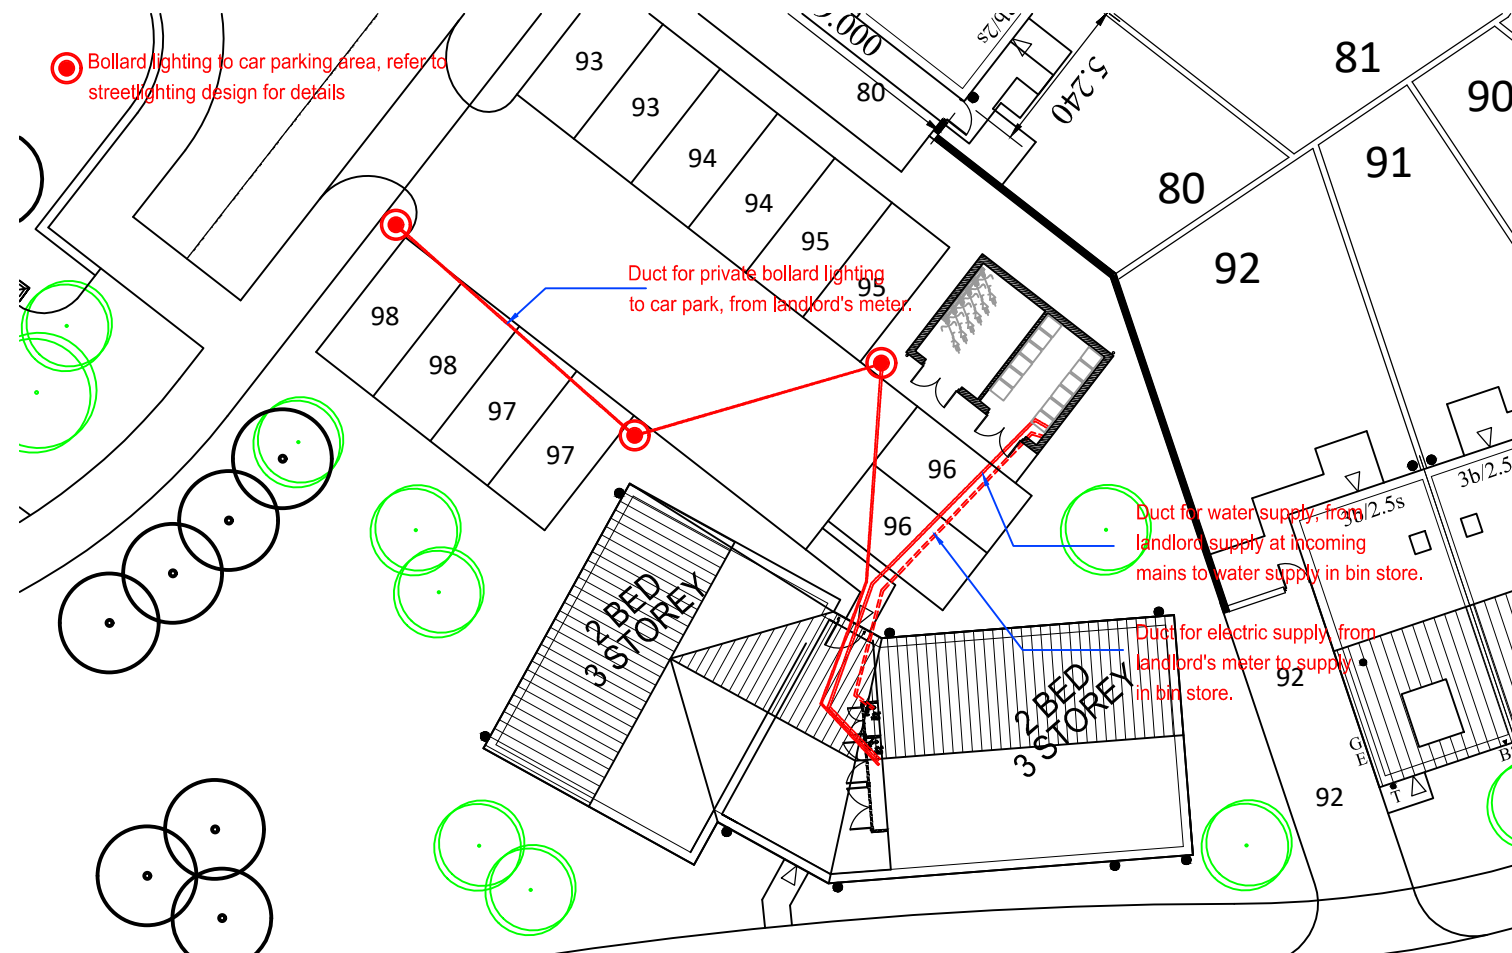

REVISIONS		
DRAWN	BGA	SCALE
DATE	MAR 20	1:50
DETAIL	GARAGE DETAILS PLOTS 93-98	
TITLE	DET. BIN & CYCLE STORE HIPPED ROOF	
STANDARD GARAGE DESIGN		
		Taylor Wimpey Manchester 1 Lumsdale Road Stretford Manchester M32 0UT
DRAWING NUMBER		REV
20226-CB-02		A