3/2024/0797
4/10/2024

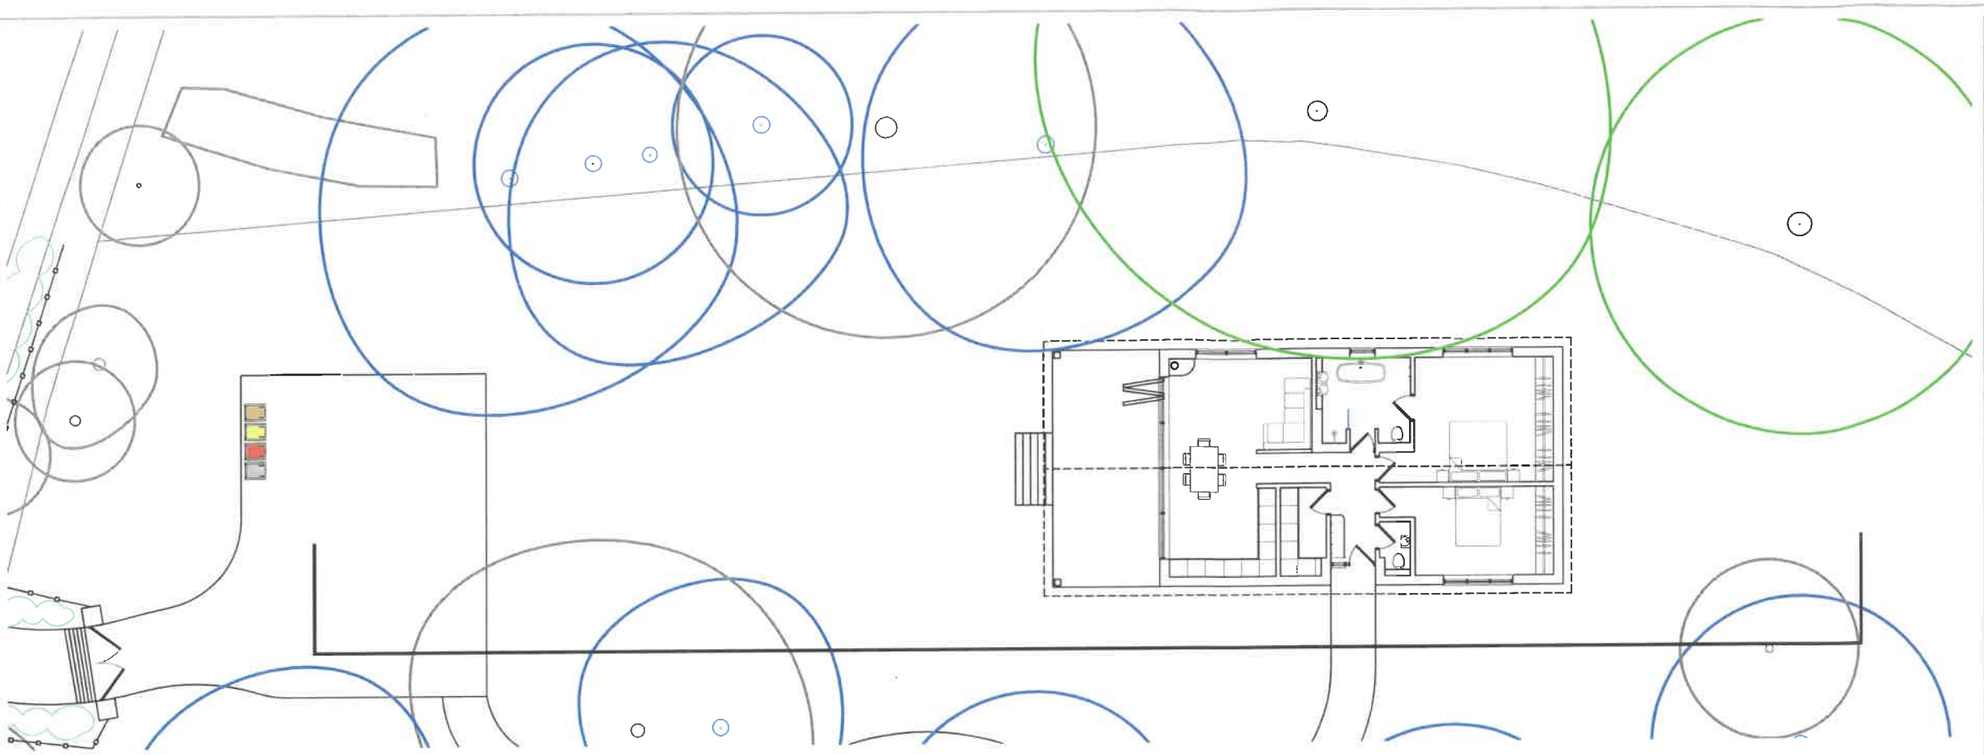

IDENTIFICATION PLAN
SCALE 1:200

0 2 4 6 8 10m
1:200

SITE ELEVATION
SCALE 1:200

0 2 4 6 8 10m
1:200

Notes:

1. Notes

REV: DESCRIPTION: BY: DATE:

© All works copyright of Black Barn Architecture

This drawing has been produced for Mr Hull for in relation to Longridge Road and prepared solely for the status indicated. It is not for use by any other person or for any other purpose.

STATUS:
Stage 3 - Spatial Coordination

BLACK BARN
ARCHITECTURE
Planning, Design & Architectural Consultants

SITE:
Longridge Road
Hurst Green
Lancashire
BB7 9QP

CLIENT:
Mr Hull

JOB TITLE :
Hazel-Mere

DRAWING TITLE :
Site Elevation

DATE:	DRAWN:	CHECKED:	PAPER SIZE:
04/10/2024	CR	MS	A3(420x297mm)
JOB NO:	DRAWING NO:		REVISION:
BBA_232	P21		-