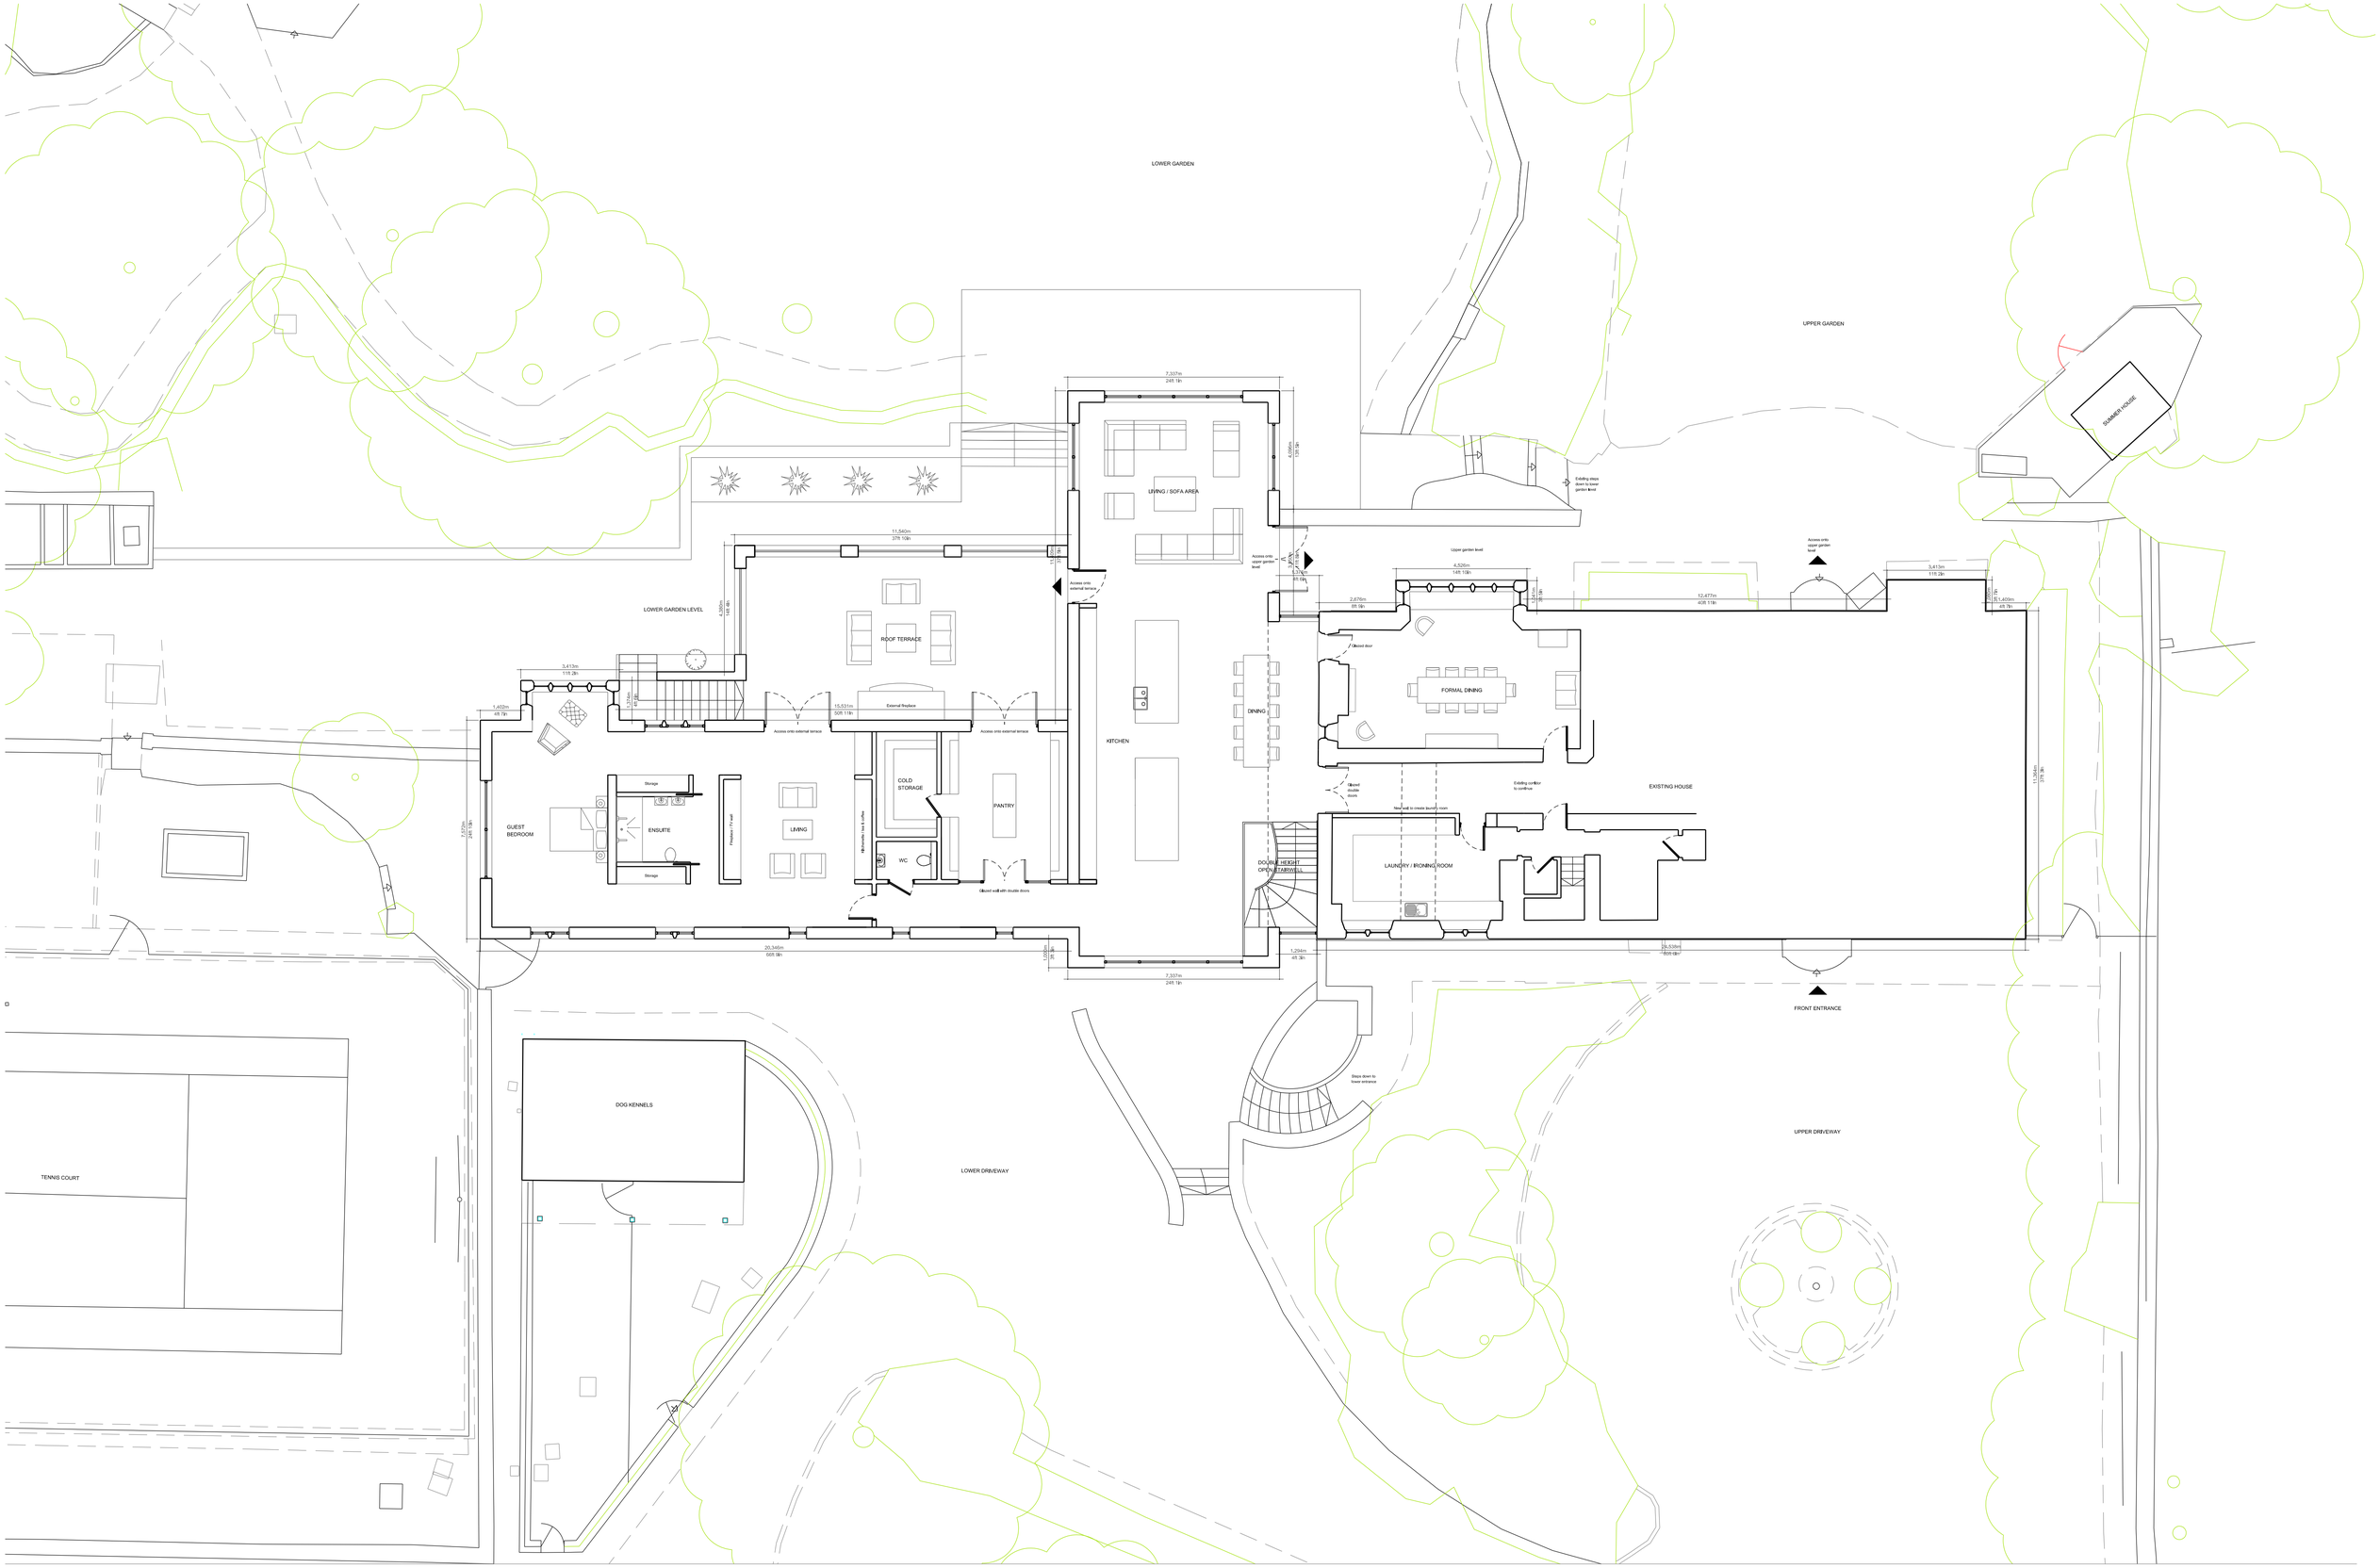

Notes

This drawing, together with the design it illustrates, is copyright, and may not be reproduced in any form, without the written consent of Zara Moon Architects.

Do not scale off this drawing except for determination of basic layout - only figured dimensions to be used. All dimensions to be checked on site

N

ZMA

RIBA | Chartered Practice

Project Name	Project No.	Stage
White Hill	158.22	Planning Submission
Proposed Ground Floor Plan	Scale	1:100 @ A1
P02.02	Date	September 2024
Rev --	Drawn	ZM