SITE LOCATION PLAN
AREA 5 HA
SCALE 1:1250 on A4
CENTRE COORDINATES: 380464, 450591

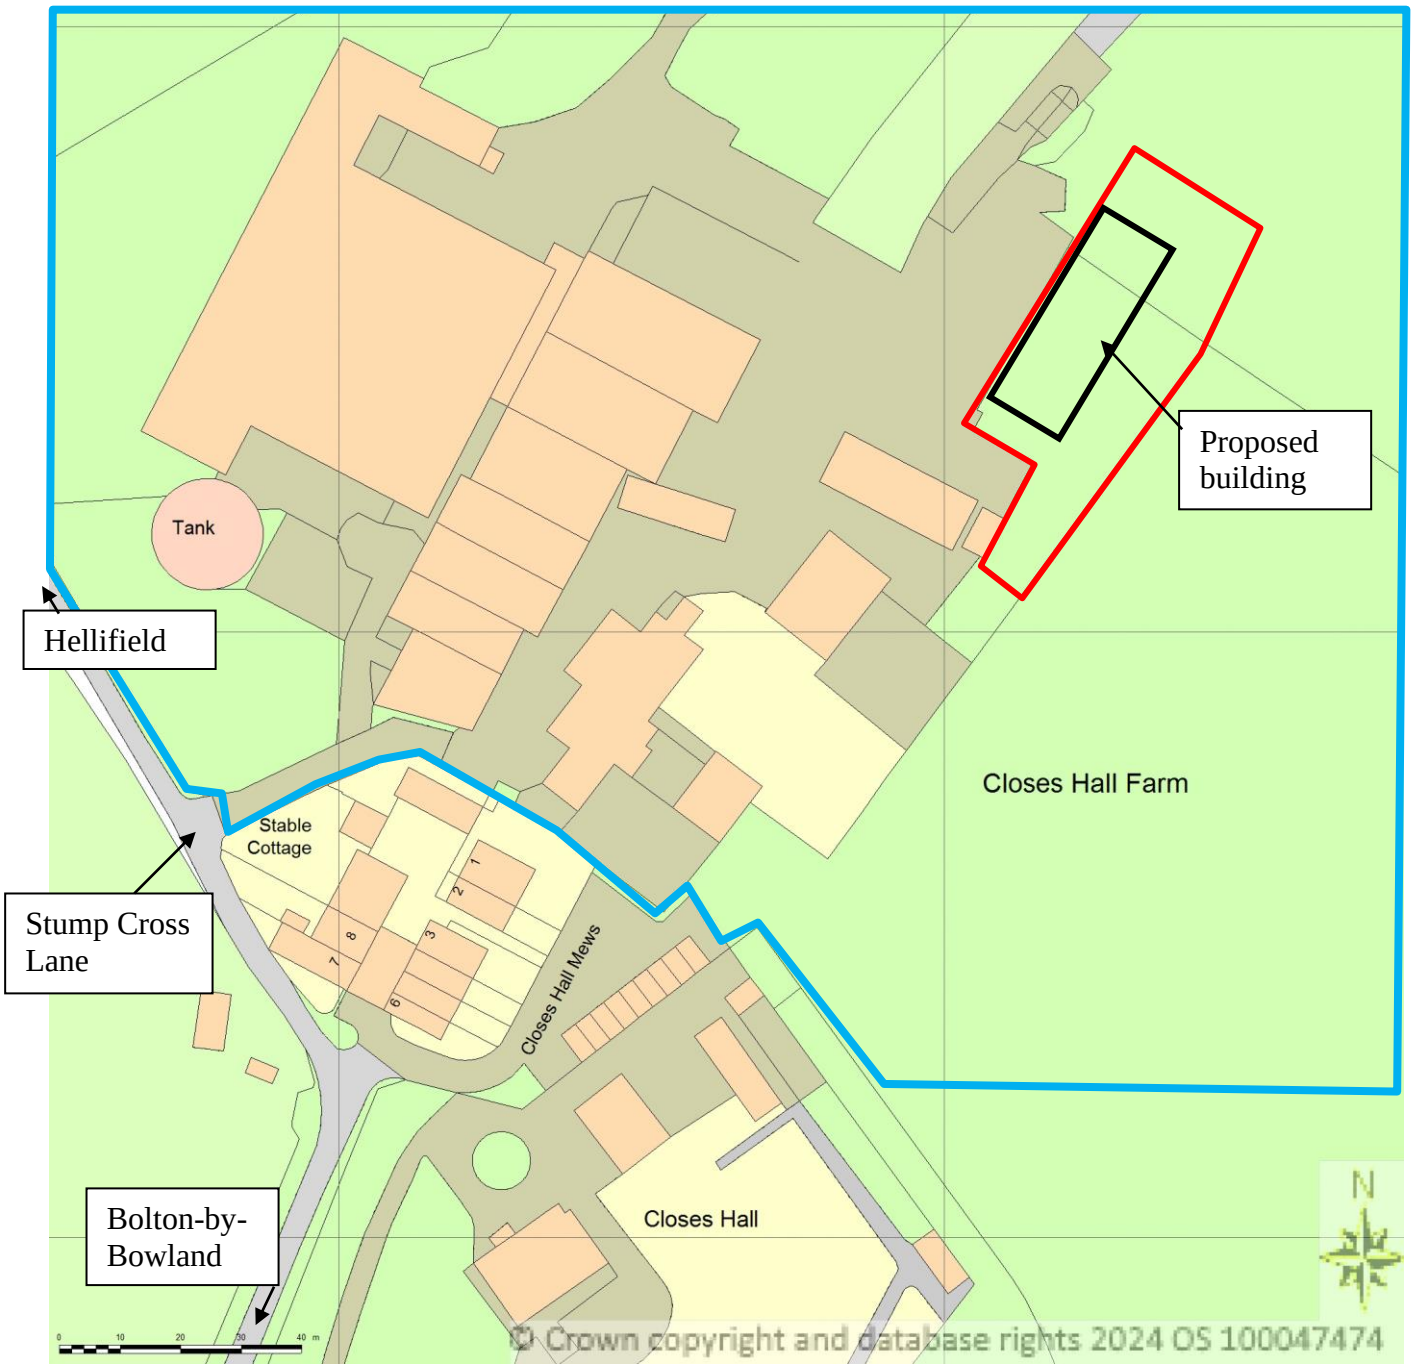

Supplied by Streetwise Maps Ltd
www.streetwise.net
Licence No: 100047474
07/10/2024 21:08:04