

NOTES:
1: The Contractor, Sub Contractor or specialist supplier are responsible for confirming site dimensions prior to fabrication 2: Any dimensional discrepancies are to be reported to the Architect immediately




West Existing

1 : 100




East Existing

1 : 100

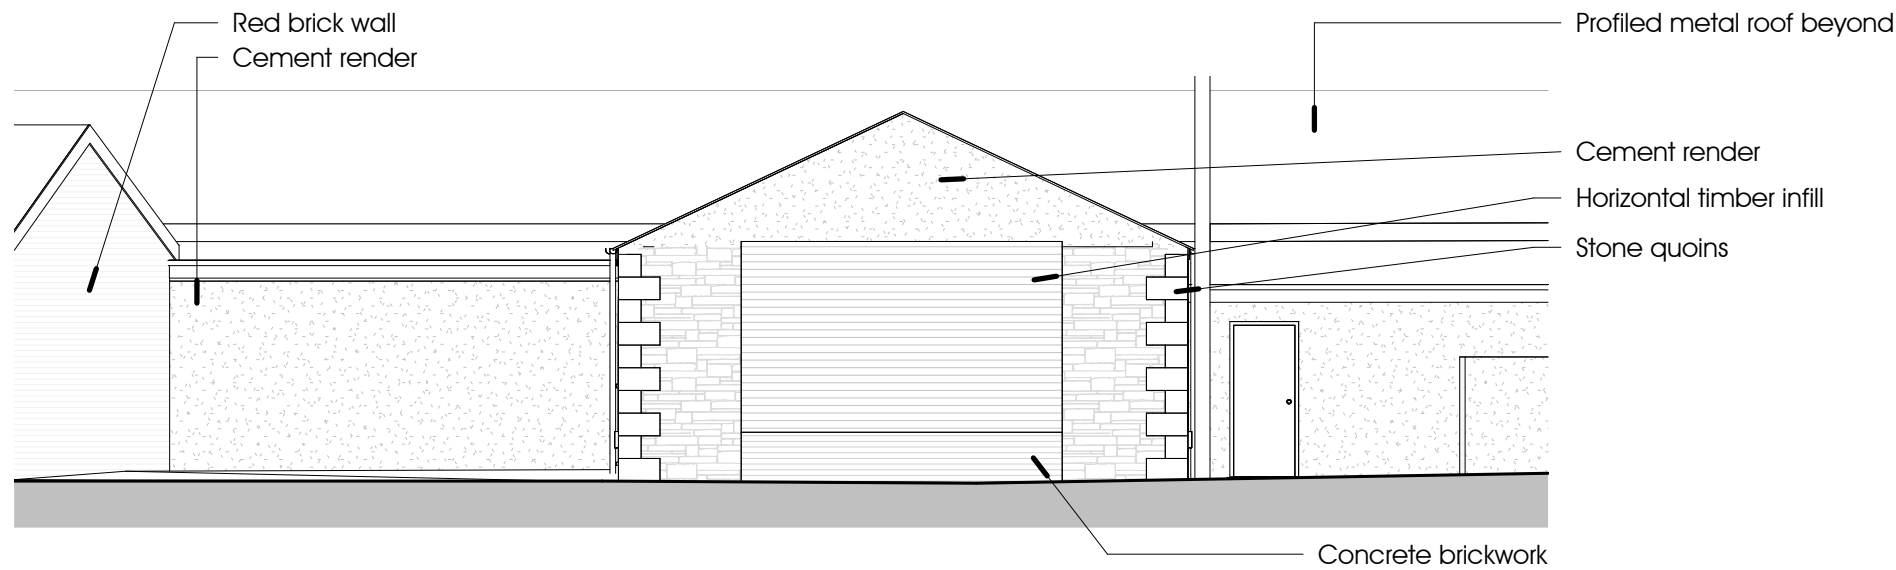

South Existing

1 : 100

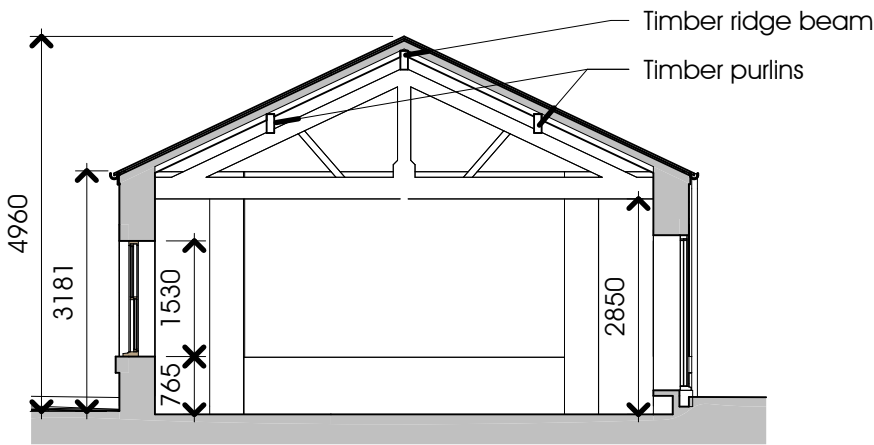

Typ Section A-A

1 : 100