


NOTES:
1: The Contractor, Sub Contractor or specialist supplier are responsible for confirming site dimensions prior to fabrication 2: Any dimensional discrepancies are to be reported to the Architect immediately




Ordnance Survey, (c) Crown Copyright 2024. All rights reserved. Licence number 100022432

Location Plan

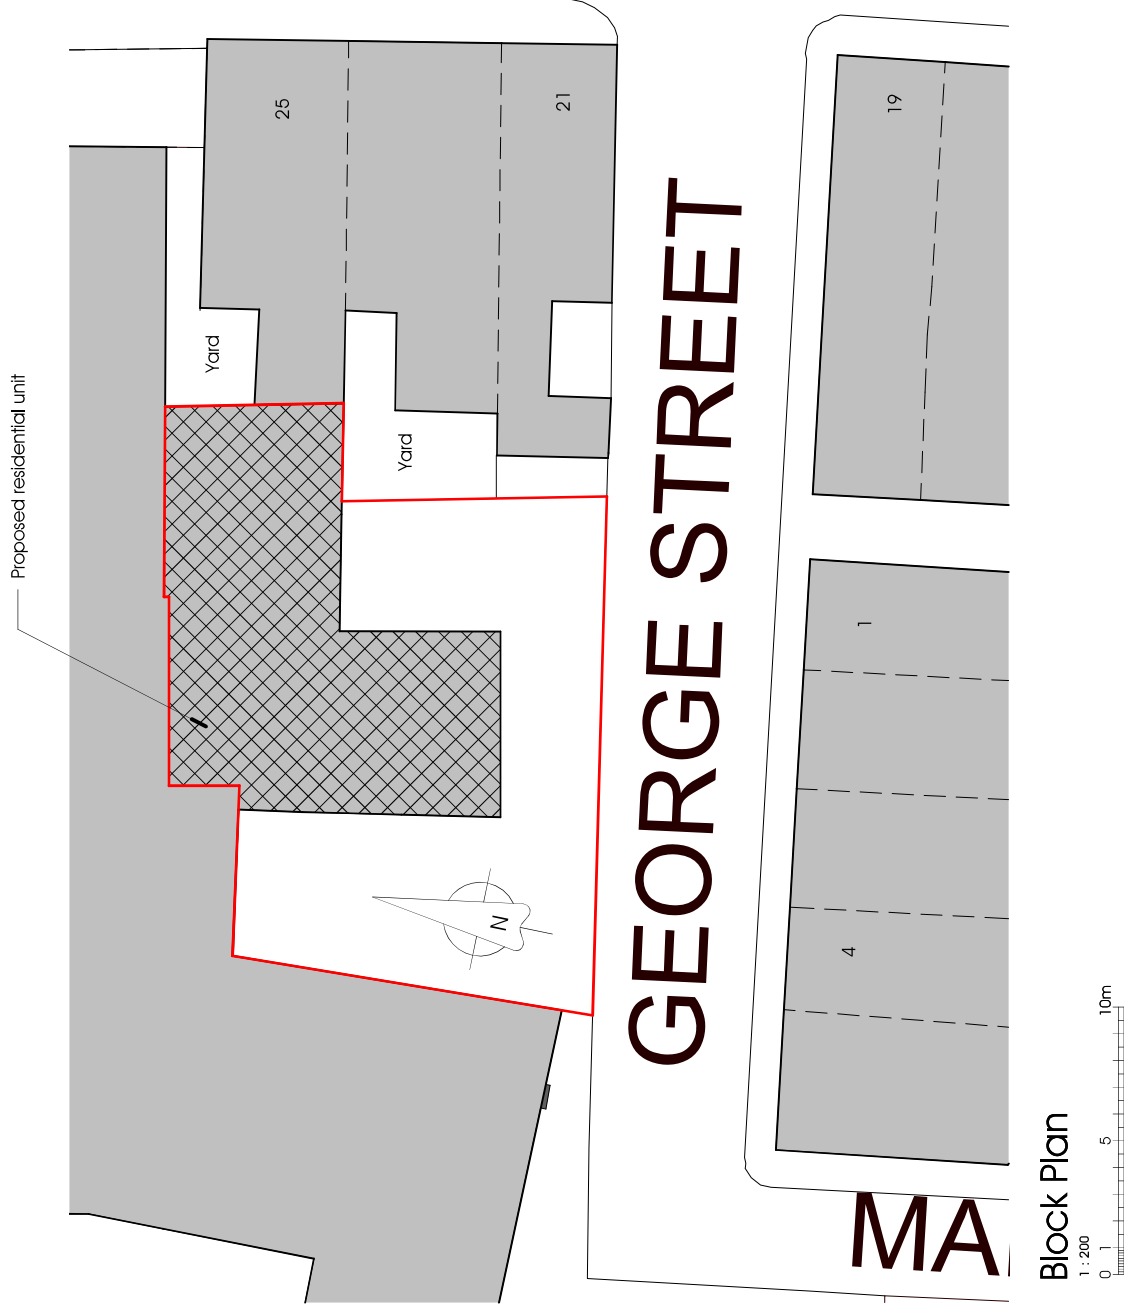

Block Plan

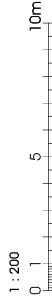

Conversion of Workshop to
1 No. dwelling
Mr T Forrest
Building and land accessed off George Street

Planning Application
Location and Block Plans

DATE 05/09/24

JOB NO 3393
DRAWING NO A100
REVISION
SCALE As indicated @ A3

PGB
ARCHITECTURAL
SERVICES LTD