




NOTES:
1: The Contractor, Sub Contractor or specialist supplier are responsible for confirming site dimensions prior to fabrication 2: Any dimensional discrepancies are to be reported to the Architect immediately

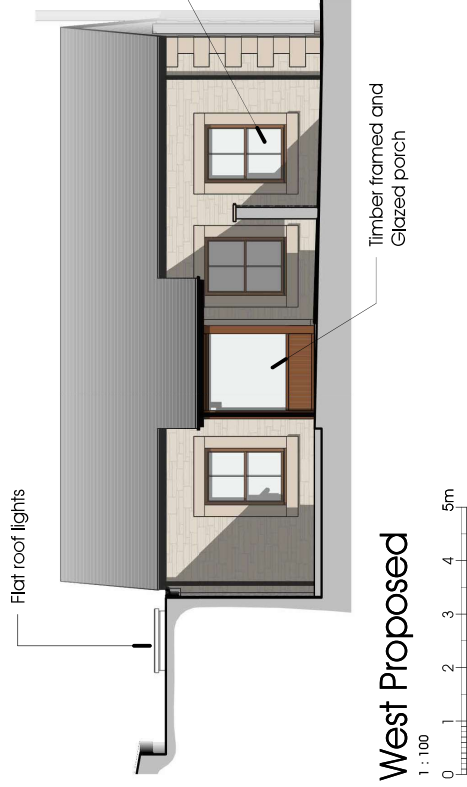


West Proposed

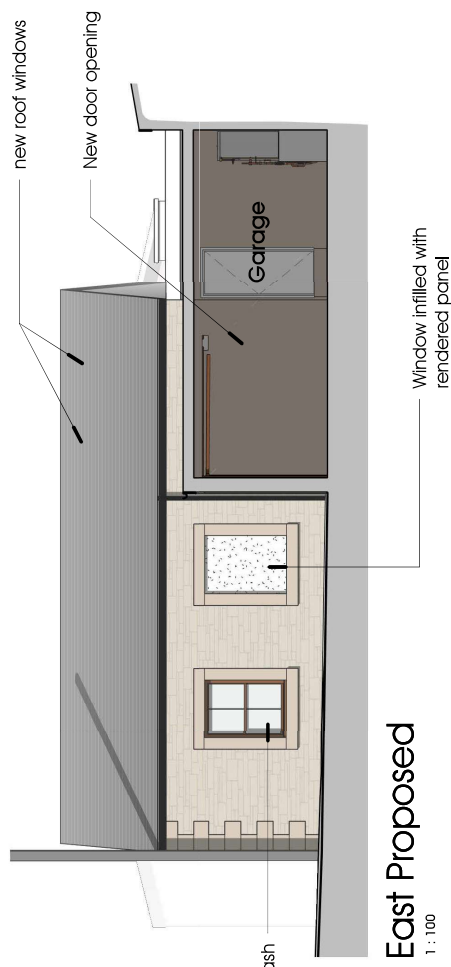

East Proposed

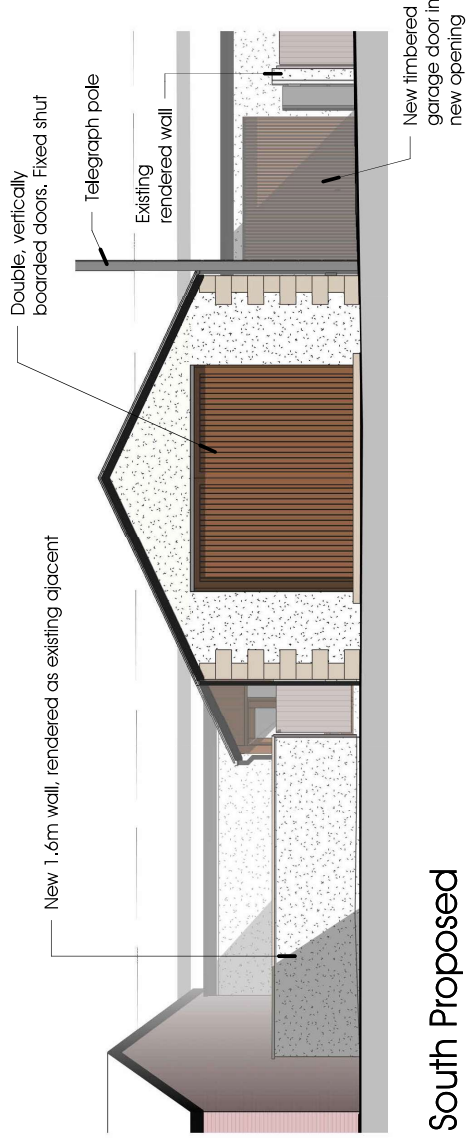

South Proposed

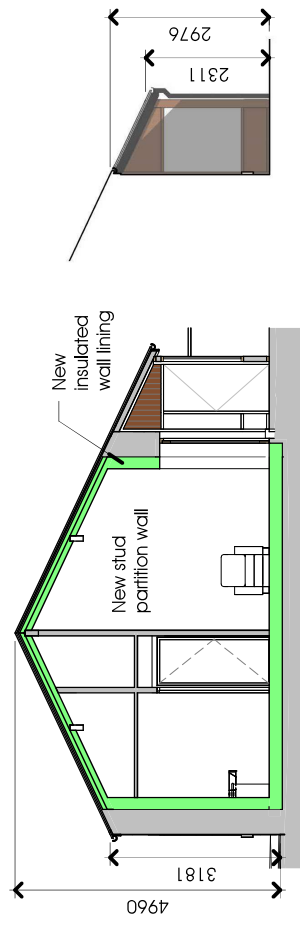

Typ Section B-B

North Proposed

1 : 100

Conversion of Workshop to

1No. dwelling

Mr T Forrest

Building and land accessed off George Street

Planning Application

Proposed Elevations

DATE August 2024

JOB NO 3393

DRAWING NO A104

REVISION

SCALE 1 : 100 @ A3