




general notes:
copyright reserved to mck associates ltd. and this drawing may not be used or reproduced without prior written consent.

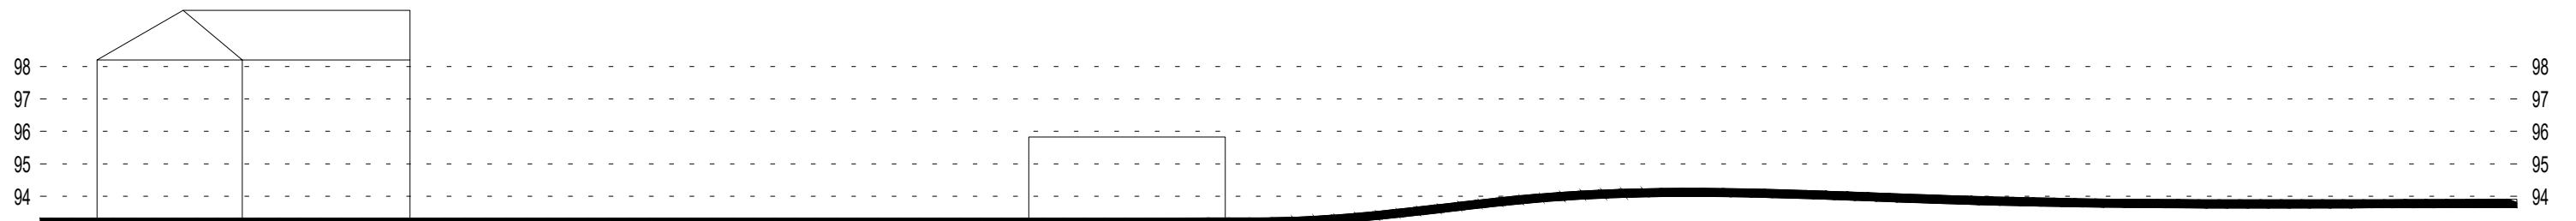

Existing Site Section

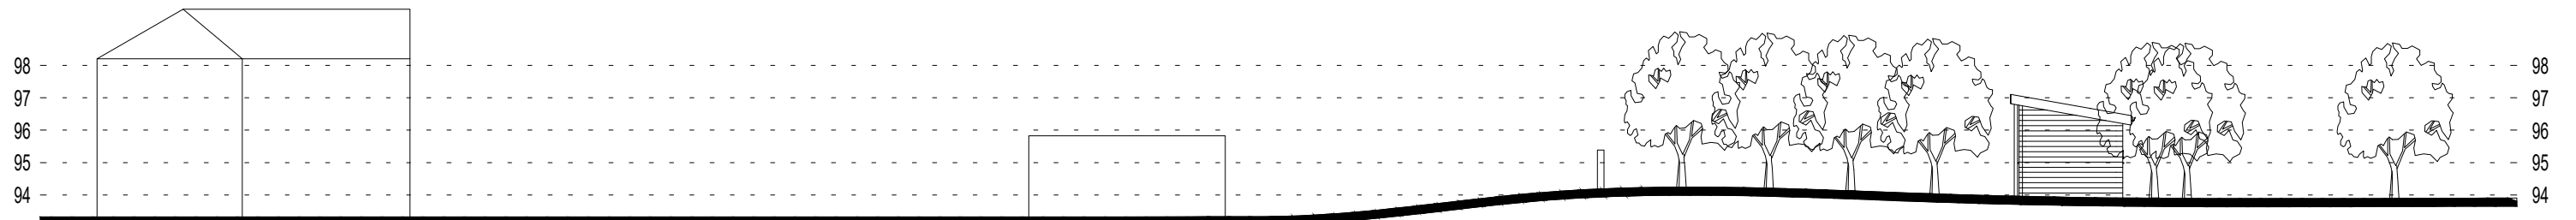

Proposed Site Section

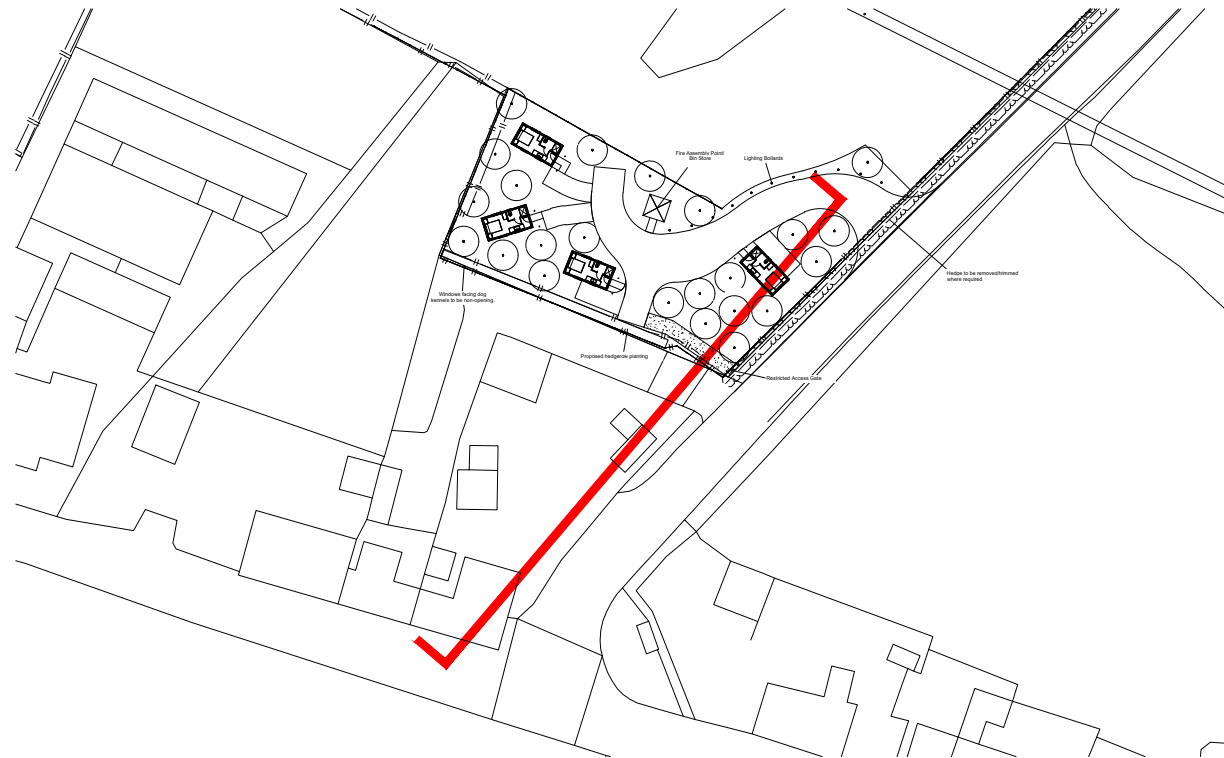

1 : 200

Client:

STRATEGIC DEVELOPMENTS

Project:

LONGRIDGE ROAD
CHIPPING

Drawing Title:

SITE SECTIONS

Job No:	21-019
---------	--------

Drawing No:	SX01
-------------	------

Rev:	D
------	---

Drawn:
ELC

Checked:	PGM
----------	-----

Scale @ A3:
1:200

Date:	13/08/2024
-------	------------

**associates limited**

architecture | building surveying | urban design

burnaby villa ■ 48 watling street road ■ fulwood ■ preston ■ pr2 8bp
tel: 01772 774510 fax: 01772 774511 email mck@mckassociates.co.uk