Asbuilt Drawings - as this is a drawing of an existing building there will be variations on site to wall thicknesses and angles that are not depicted in this drawing. Unless stated inaccessible areas such as roofs have been visualy observed.Unless otherwise stated this is not a topograghic survey and ground levels and features have been estimated.
This drawing is the property of Plans and Planning and should not be reproduced without written permission.

Revision Number	Revision Date	Revision Description

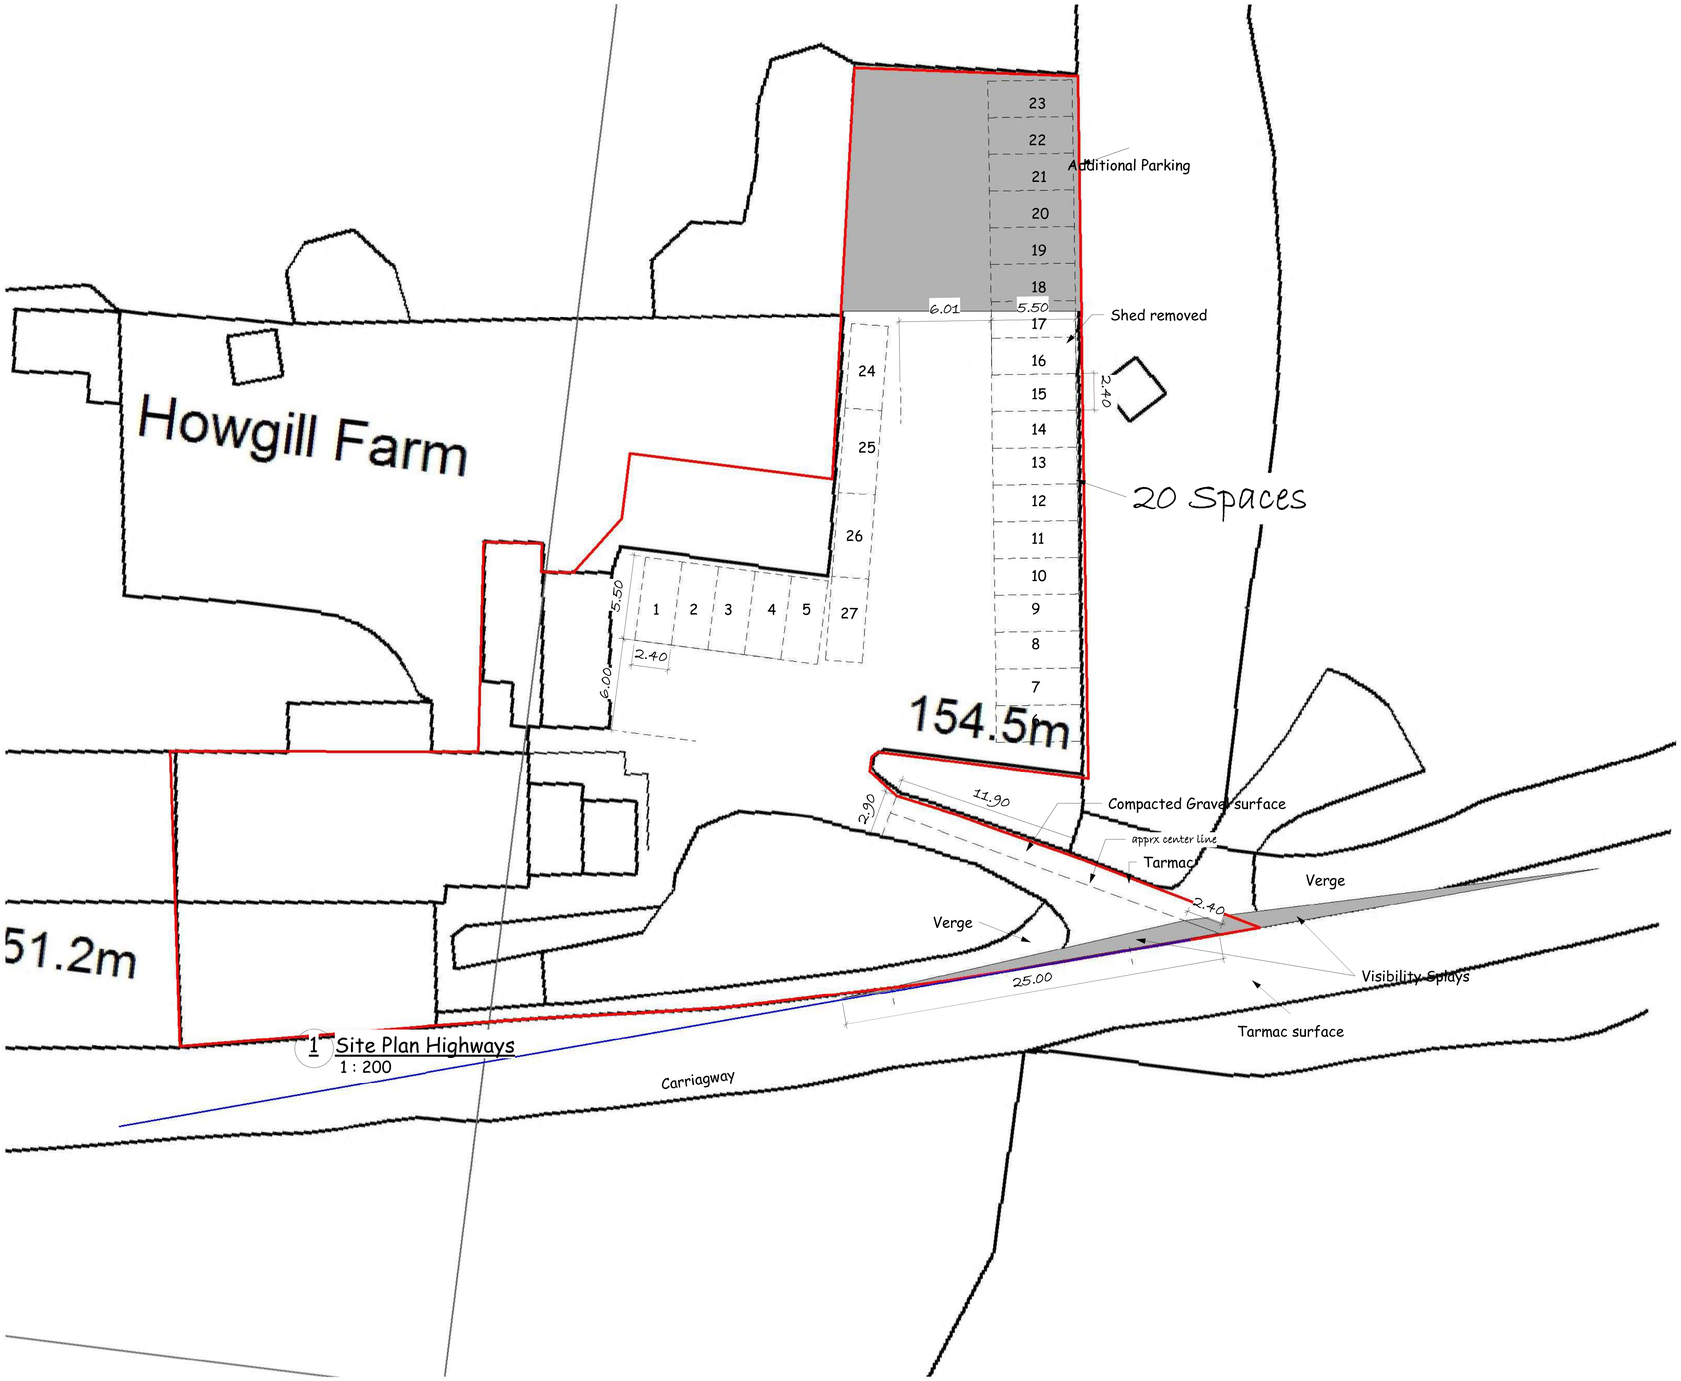

1 Site Plan Highways
1 : 200

These are Planning drawings and should not be used for construction. All structural elements are illustrative and dimensions are estimates - no calculations have been completed or specification for building regulations.

Date	Revision

Client Canine Health and Hydro Ltd

Job No Maney-Canine

Site Howgill Farm
Howgill Lane
Rimington
Clitheroe BB7 4EF

Project Change Of Use and regularisation

Status Planning C Revised

plans and planning
Newby Croft
Newby Back Lane
Rimington
BB7 4DZ

Email - pfkirk@gmail.com Tel - 07770 820611

www.plansandplanning.co.uk

Drawing No; P100.2 - 27/03/26

Drawing; Highways and Parking

Print to Scale on A1 27/03/2026 09:16:23