Reproduced by permission of Ordnance Survey on behalf of HMSO
© CROWN COPYRIGHT and database right 2008 All rights reserved
Ordnance Survey Licence number: 100022432

Contractors are not to scale dimensions from this drawing.

Rev	Description	By	Date
P1	Planning Issue		07.01.25

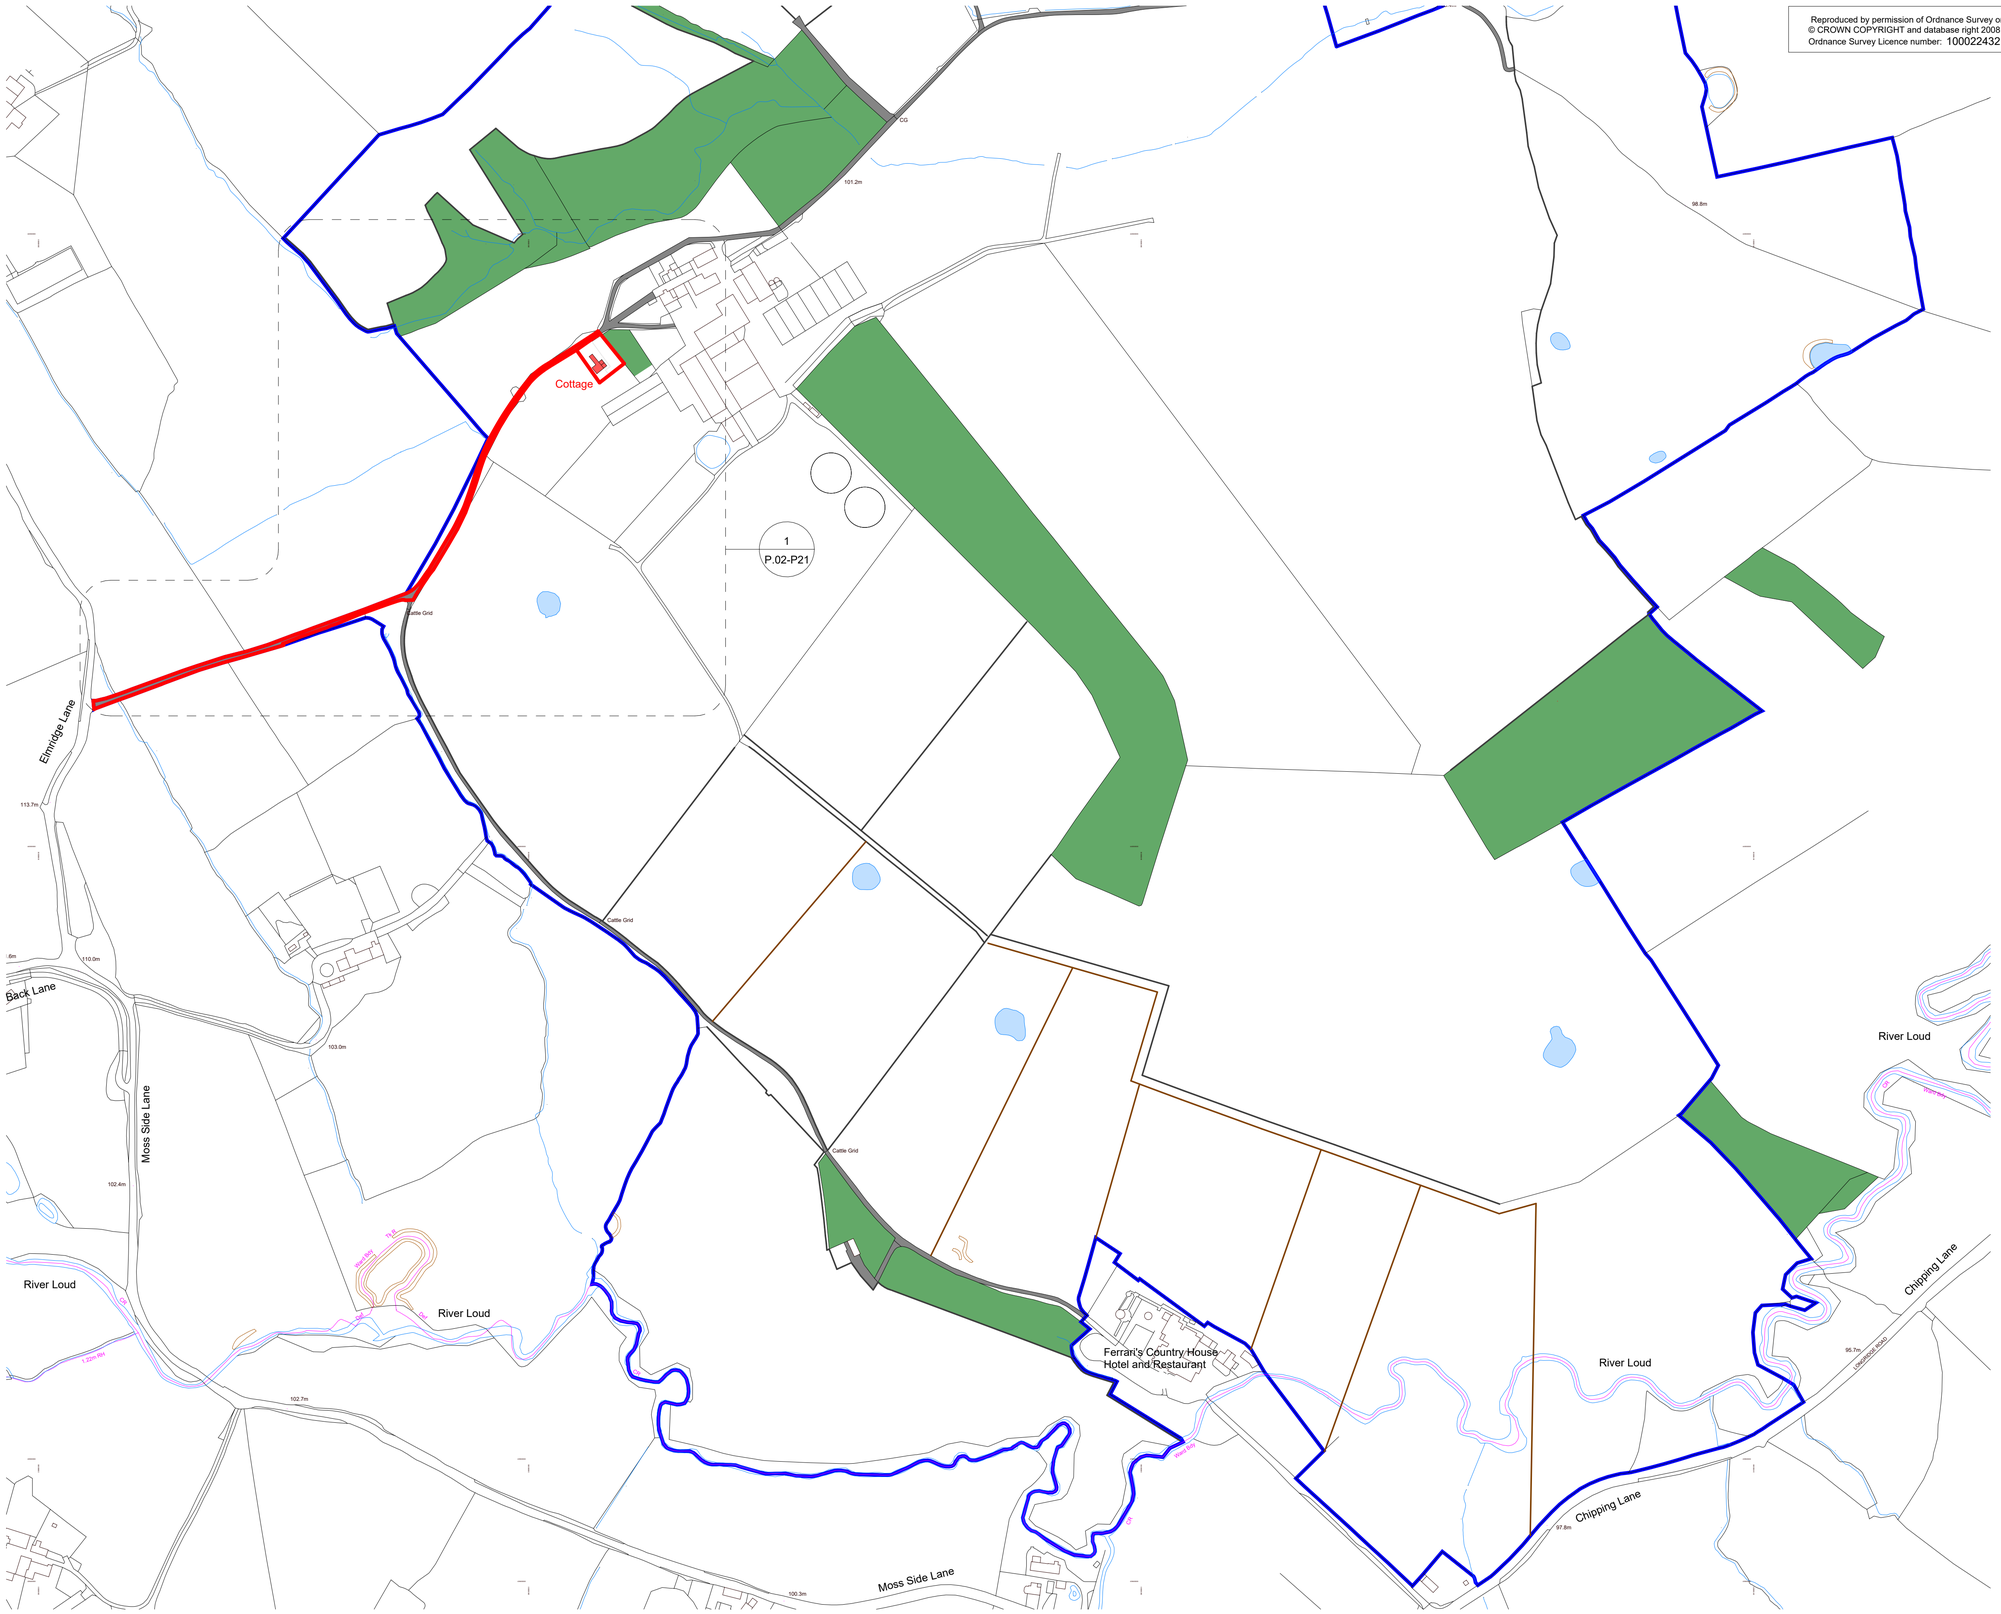

Key:

blue solid line denotes land in client ownership

red solid line and red hatching denotes residences subject of the application

N

0m 50 100 150 200 250m

Modern City Architecture & Urbanism

Avenue HQ
17 Mann Island
Liverpool
L3 1BP

t: 0161 974 7203
e: info@mcau.co.uk
www.mcau.co.uk

Client
FI Real Estate Management

Project
Blackmoss Farm, Chipping

Description
Planning - Cottage Extension Location Plan

Status		Drawn By
Stage 3 Planning		MCAU
Job Number	Scale	Date
1243-MCAU	1:2500	Jan 25
Drawing Number		Revision
P.02-P20		P1

Copyright Modern City Architecture & Urbanism Ltd

1 Planning - Cottage Extension Location Plan
Scale 1 : 2500