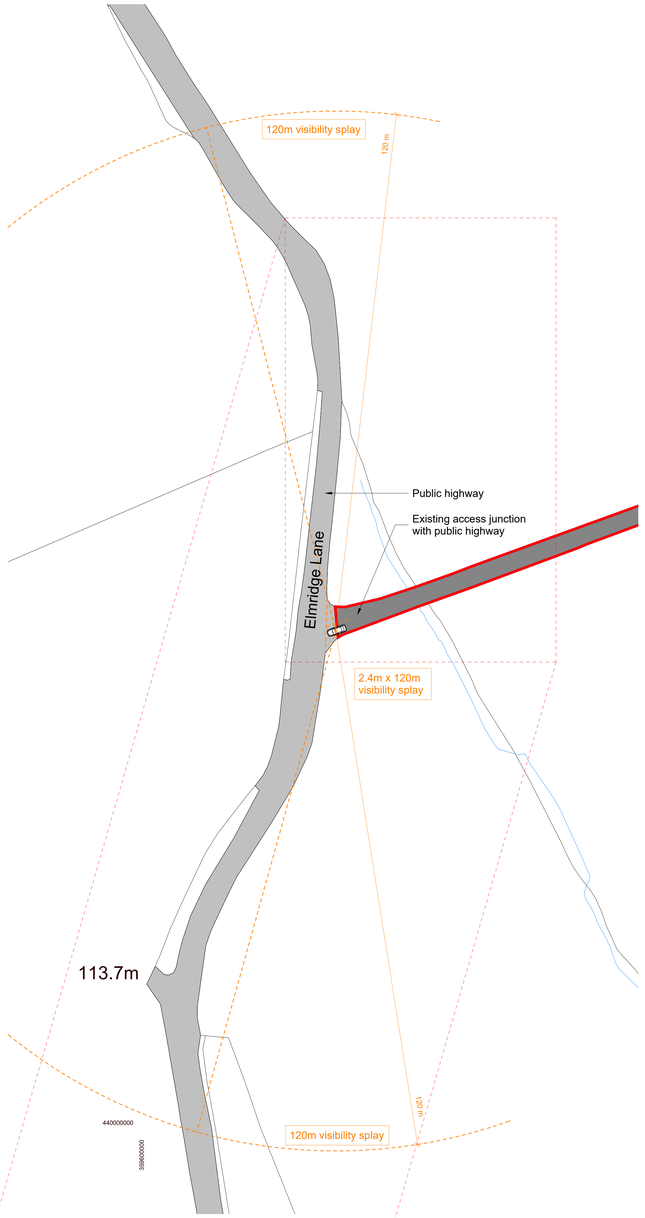

2 Elmridge Lane Visibility Splay
Scale 1 : 500

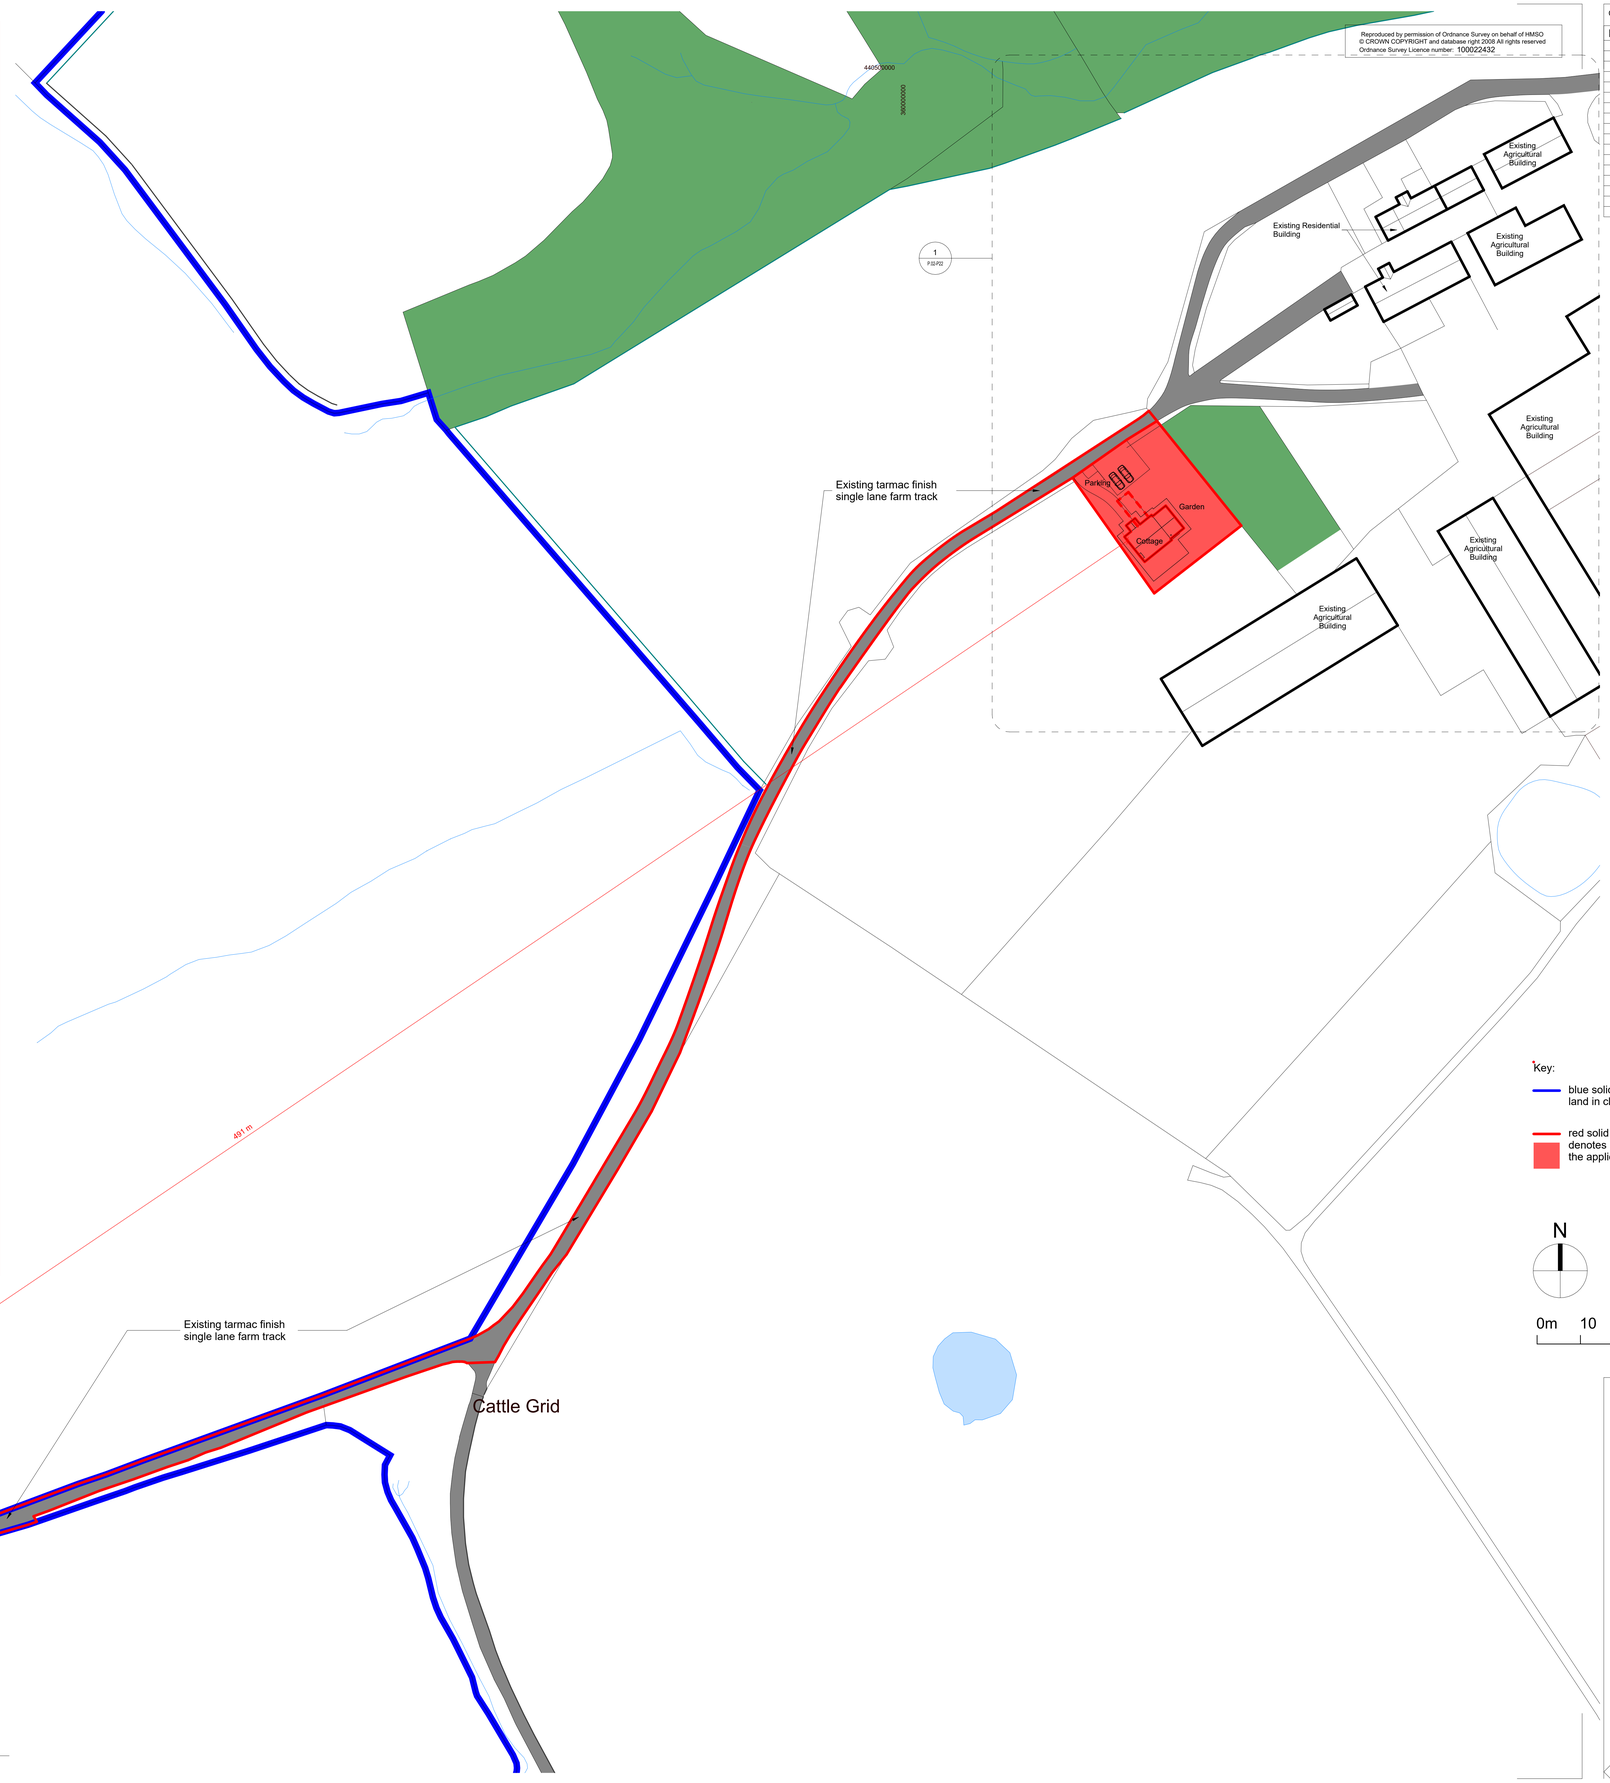

1 Planning - Cottage Extension Proposed Site Plan
Scale 1 : 500

Contractors are not to scale dimensions from this drawing.

Rev	Description	Date
P1	Planning Issue	07.01.25

Key:

blue solid line denotes land in client ownership

red solid line and red hatching denotes residences subject of the application

N

0m 10 20 30 40 50m

MC AU
Modern City Architecture & Urbanism

Avenue HQ
17 Mann Island
Liverpool
L3 1BP

t: 0161 974 7203
e: info@mcau.co.uk
www.mcau.co.uk

Client
FI Real Estate Management

Project
Blackmoss Farm, Chipping

Description
Planning - Cottage Extension
Proposed Site Plan

Status
Stage 3 Planning

Drawn By
MCAU

Job Number
1243-MCAU

Scale
1:500

Date
Jan 25

Drawing Number
P.02-P21

Revision
P1

Copyright Modern City Architecture & Urbanism Ltd