revisions:

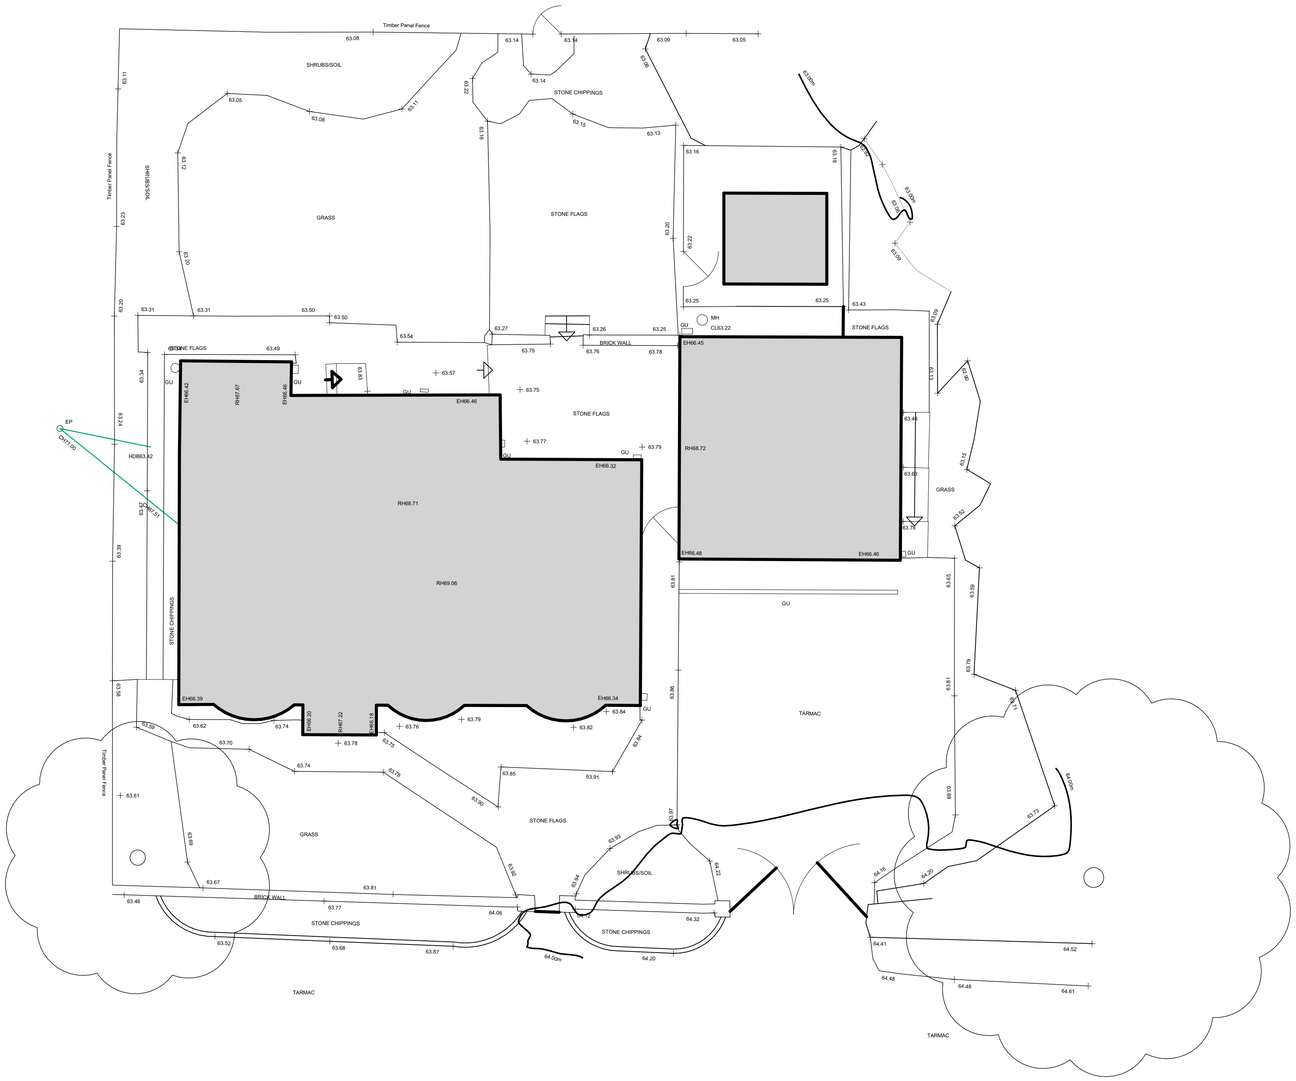

existing site plan

0 1 2 3 4 5 6 7 8 9 10m

scale 1:100

woodfield ribchester road dinckley

campbell driver partnership

architects designers surveyors

client: flagon holdings

project: woodfield

ribchester road dinckley

sheet: topographical survey

dwg no:	16.123	005	

scale: 1:100 @ A1

date:

drawn:

capricorn park
blakewater road
blackburn bb1 5qr
t: 01254 297700

email: design@cdparchitects.co.uk

© copyright in this drawing is vested in campbell driver partnership limited