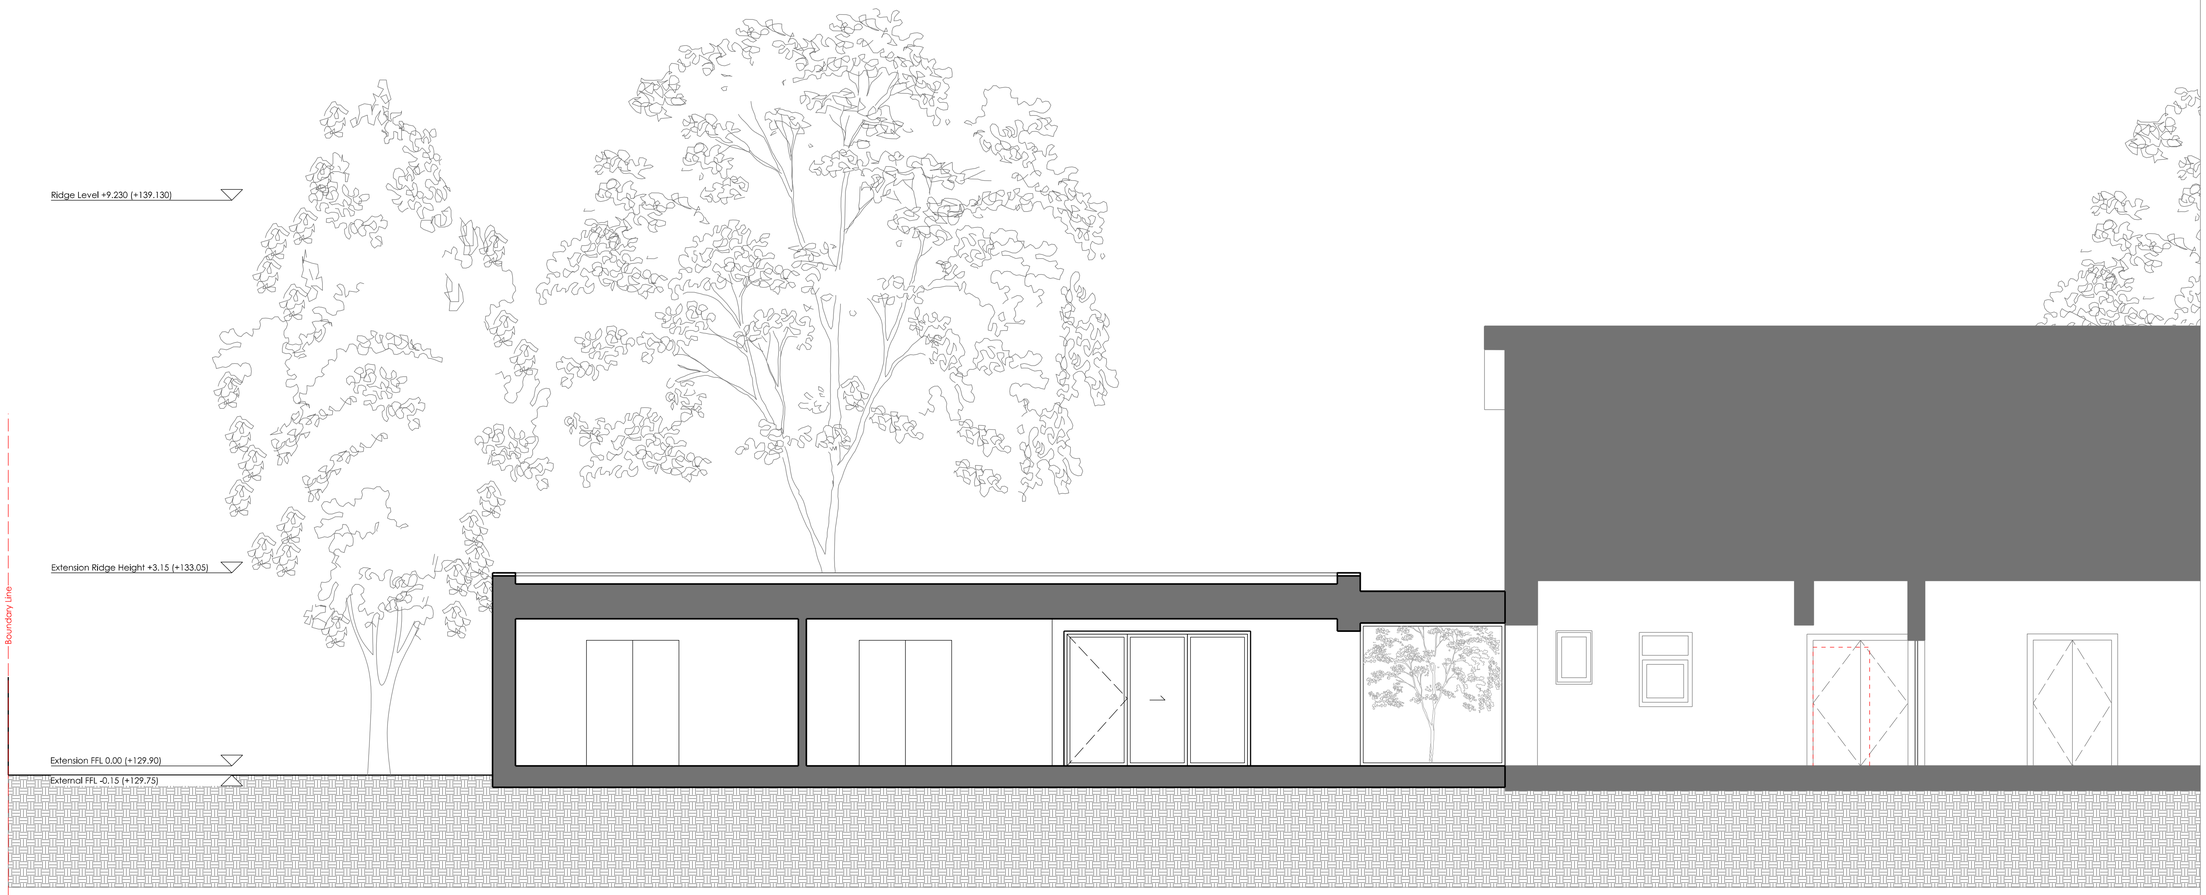

Revisions / Notes

All dimensions to be as noted (to be checked on site prior to manufacture). Do not scale off this drawing. Report any discrepancies to the Architect / CA immediately. This drawing is copyright of GA Studio Ltd. drawings are not to be reproduced without written consent.

REV	DATE	BY	DESCRIPTION

GA Studio
mail@gastudio.co.uk
www.gastudio.co.uk
tel. 0161 835 3538
Architects / Masterplanning / Urban Design / Interiors

Ellerslie House - Clayton Le Dale
Section BB
Proposed

REV - P-00
by - AL
check - MJG

Project No - 22-07 | DWG No - L(-3)002 | NOV 24 | 1:50 @ A1

0 1 3m