Do not scale. Contractors must check all dimensions on site before preparing production drawings or commencing any work. This drawing and its design is the copyright of LMC Architecture Limited and may not be reproduced in any form whatsoever without their prior express written consent.

Revision	Date	Revision note	Drawn by	Purpose of issue
C	25.10.23	Detail references added to section 2	LM	Building regulations

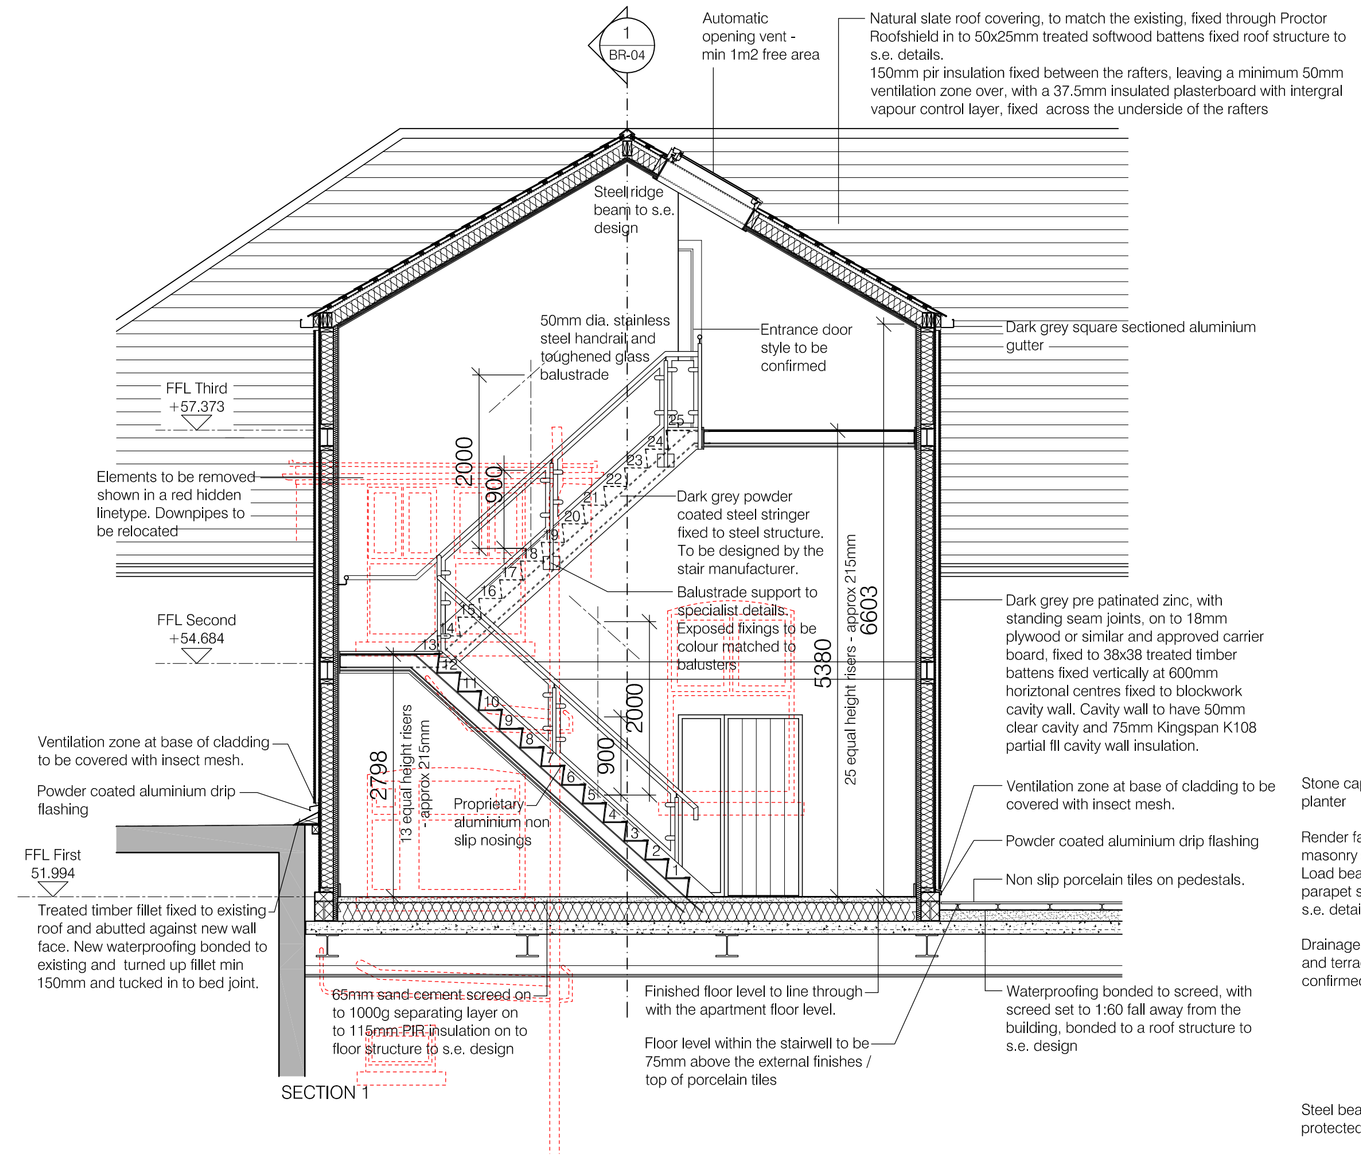

SECTION 1

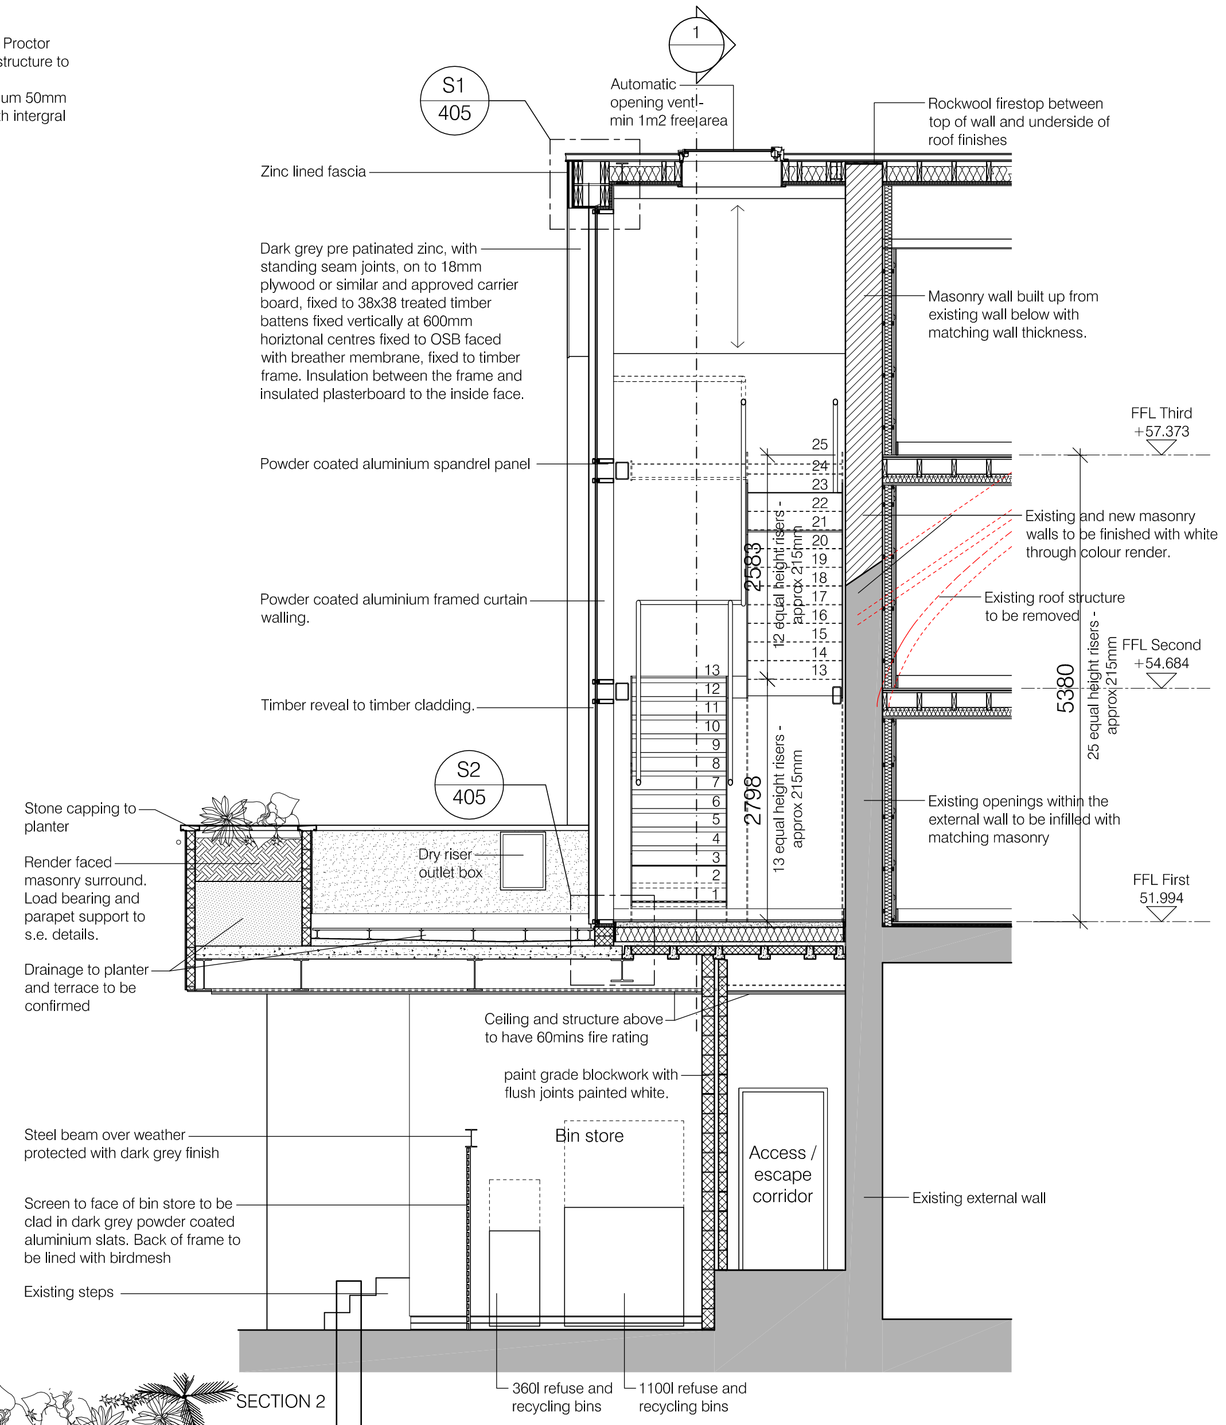

SECTION 2

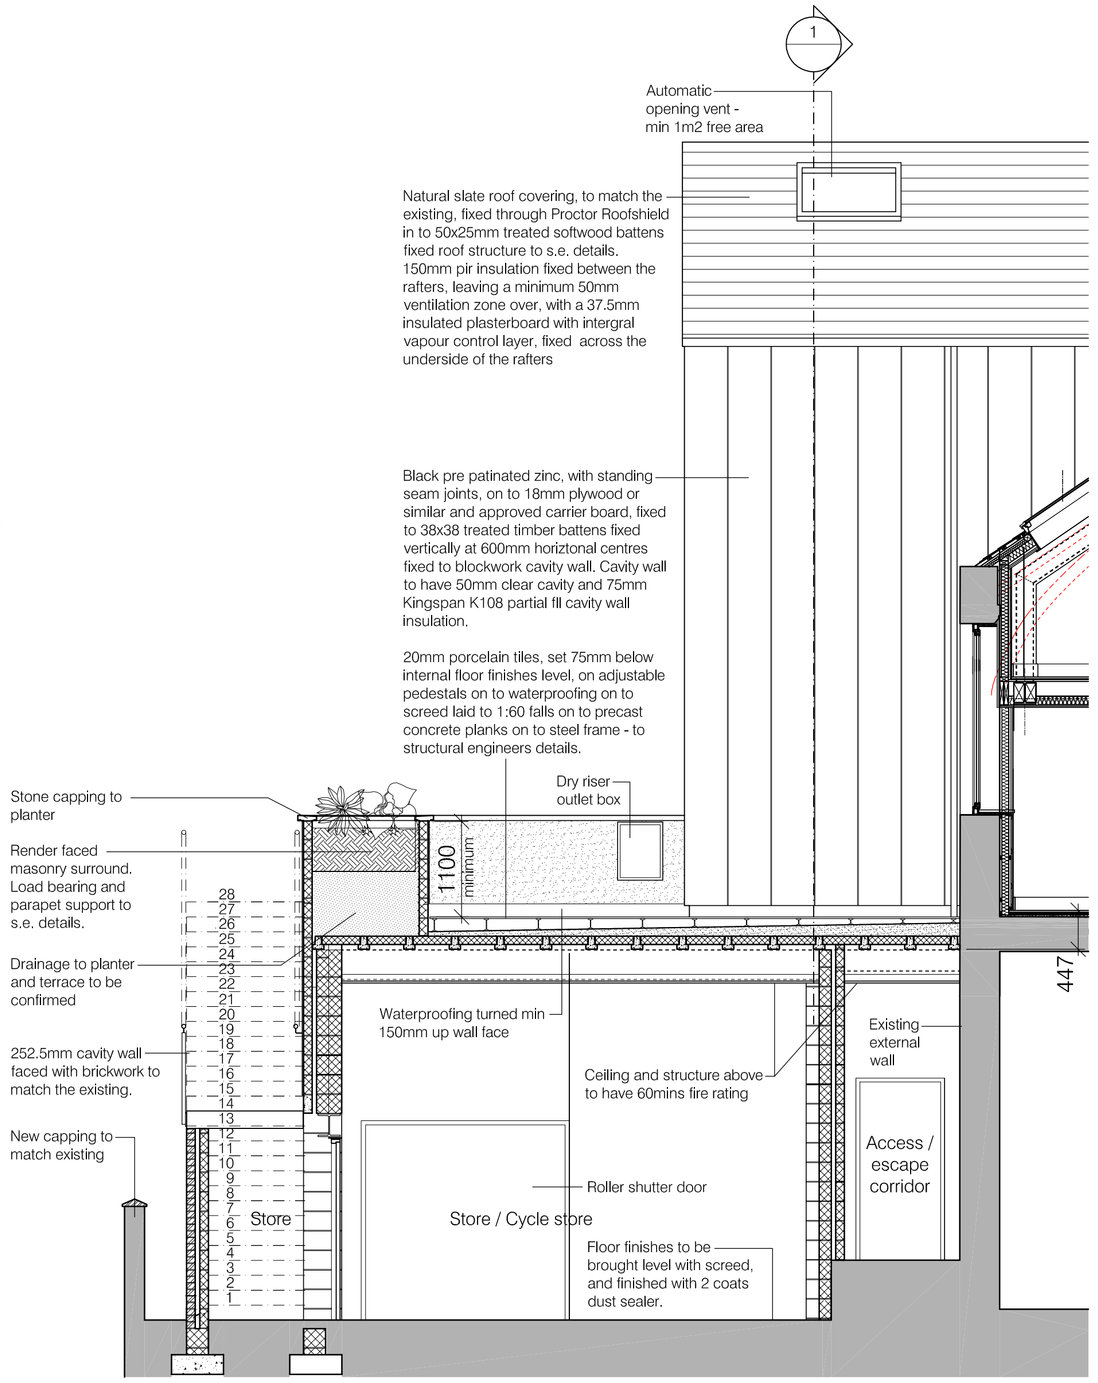

SECTION 4

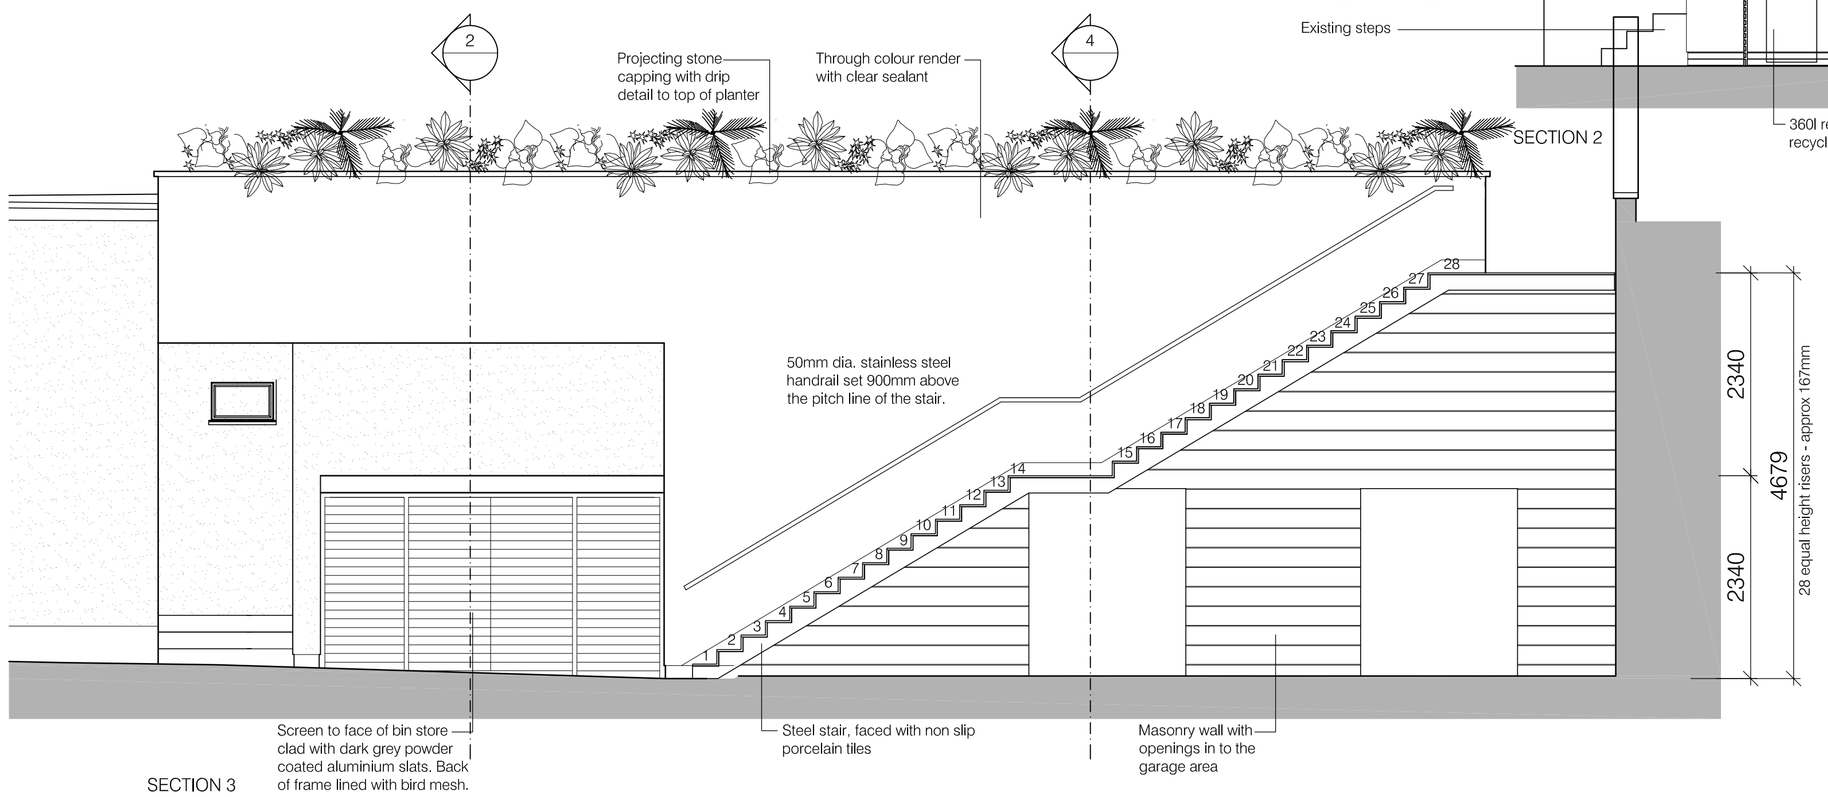

SECTION 3

Project	Drawing title	Scale
Proposed apartments above 1 George Street, Whalley	First floor terrace and stair In 3 layouts – Sheet 2	1:50 @ A1
Client	**Drawing number**	**Date**
Ronnan Corporation	2232–401 C	22.11.22

LMC Architecture Limited
Architectural design services
4 Dovedale Drive, Ightenhill, Burnley, Lancashire, BB12 8XD
Web : www.lmcarchitecture.co.uk