Existing Site Plan Scale 1:100

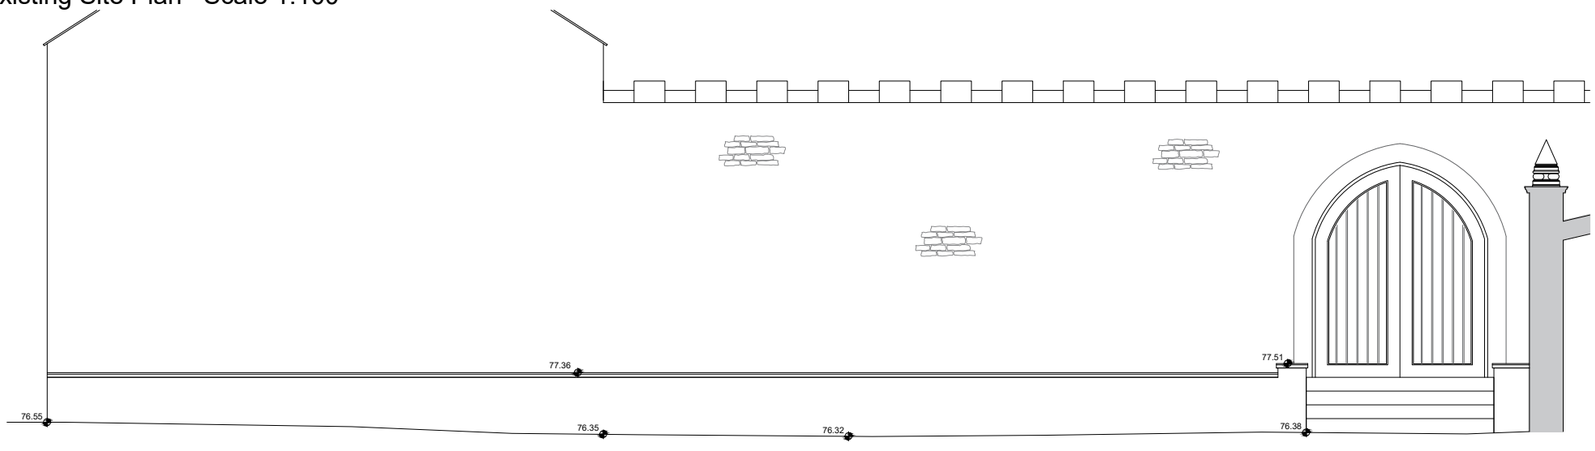

Existing Elevation A Scale 1:100

This drawing is to be read in conjunction with all relevant Architect, consultants' and specialists' drawings and specifications. The Architect is to be notified of any discrepancies before proceeding. Do not scale from this drawing. All dimensions and levels are to be checked on site. This drawing is subject to copyright. All work carried out before Planning and Building Permission has been granted is at the contractor/clients risk.

Note: proposed drawing based on OS dwg information. All illustrated dimensions are approximate and all site dimensions are to be checked on site and subject to site survey.

0 2 4 6m

1:100 scale

B	BWT	Ground Level Amended	26.11.2024
A	BWT	Labels amended	25.09.2024

Client

Mr Byrant and Mrs Bovingdon-Byrant

Job Title

Proposed Alterations to

Waddington Old Hall

Waddington

Drawing Title

Existing Heat Pump Area

Scale	Date	Drawn
1:100 @ A3	September 24	BWT

SUNDERLAND PEACOCK ARCHITECTS

SUNDERLAND PEACOCK & ASSOCIATES LTD.
HAZELMERE, PIMLICO ROAD, CLITHEROE
LANCASHIRE, BB7 2AG
T 01200 423178 F 01200 427328
E info@sunderlandpeacock.com
www.sunderlandpeacock.com

6423 -E11 REV B