


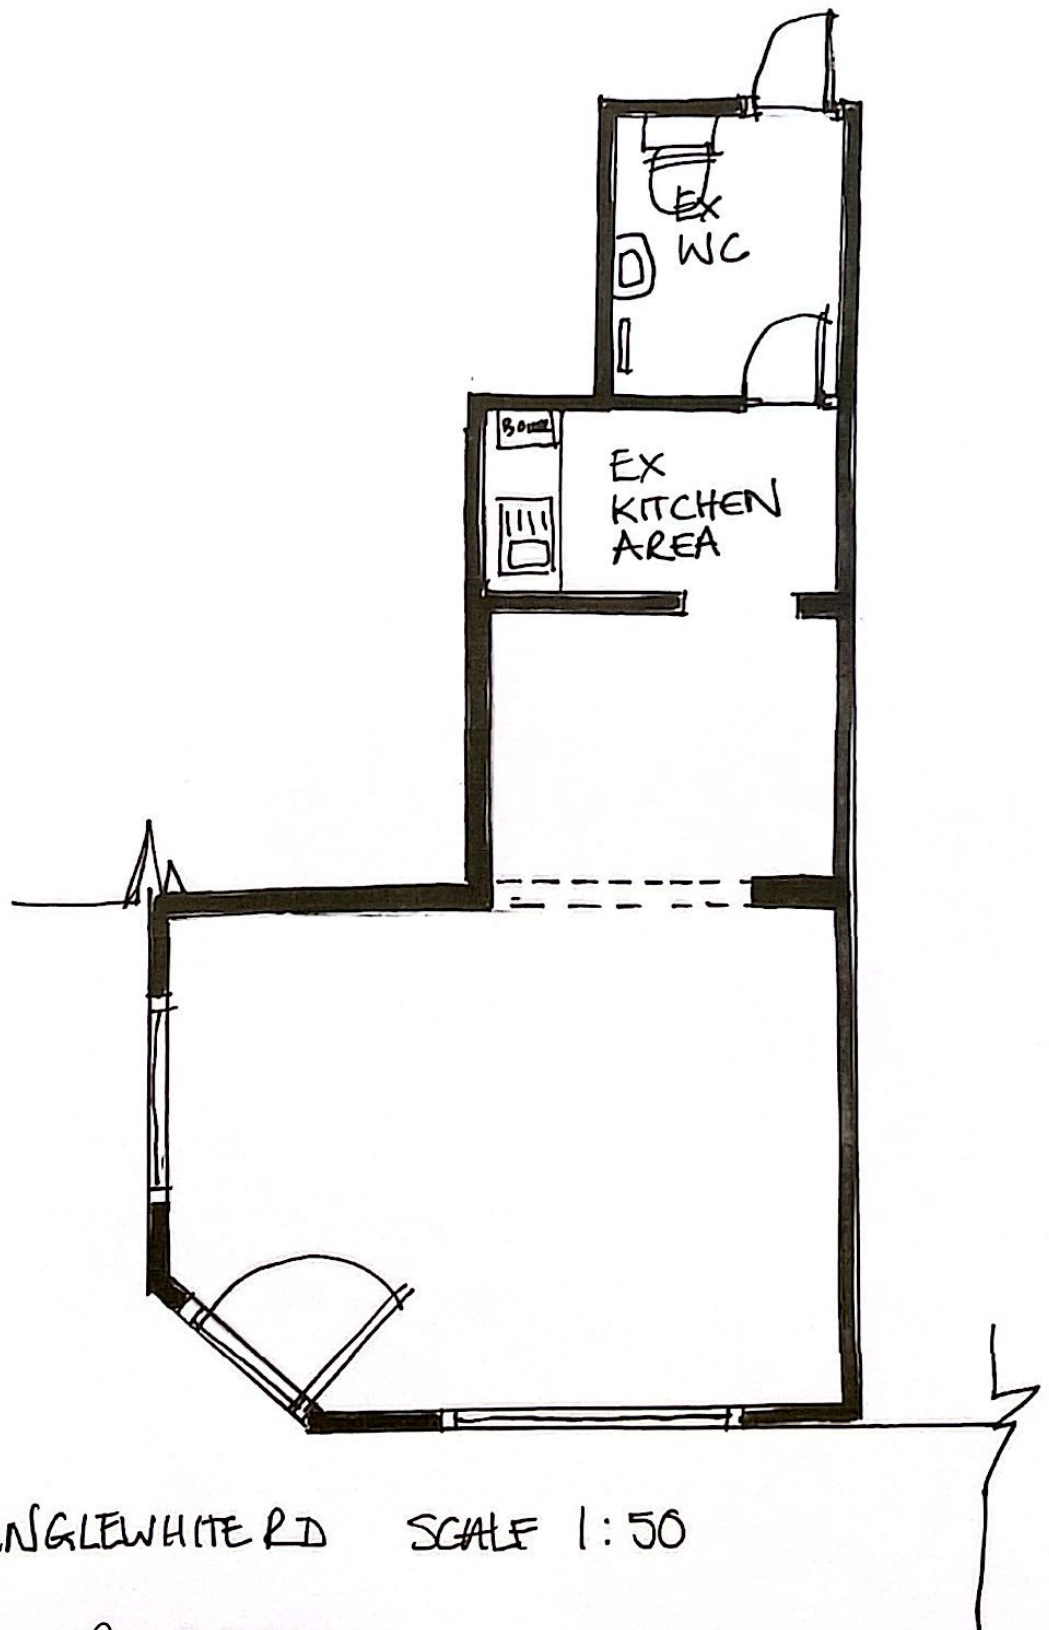

36 INGLEWHITE RD SCALE 1:50

PROPOSED