


2 Proposed Track plan

1 : 100

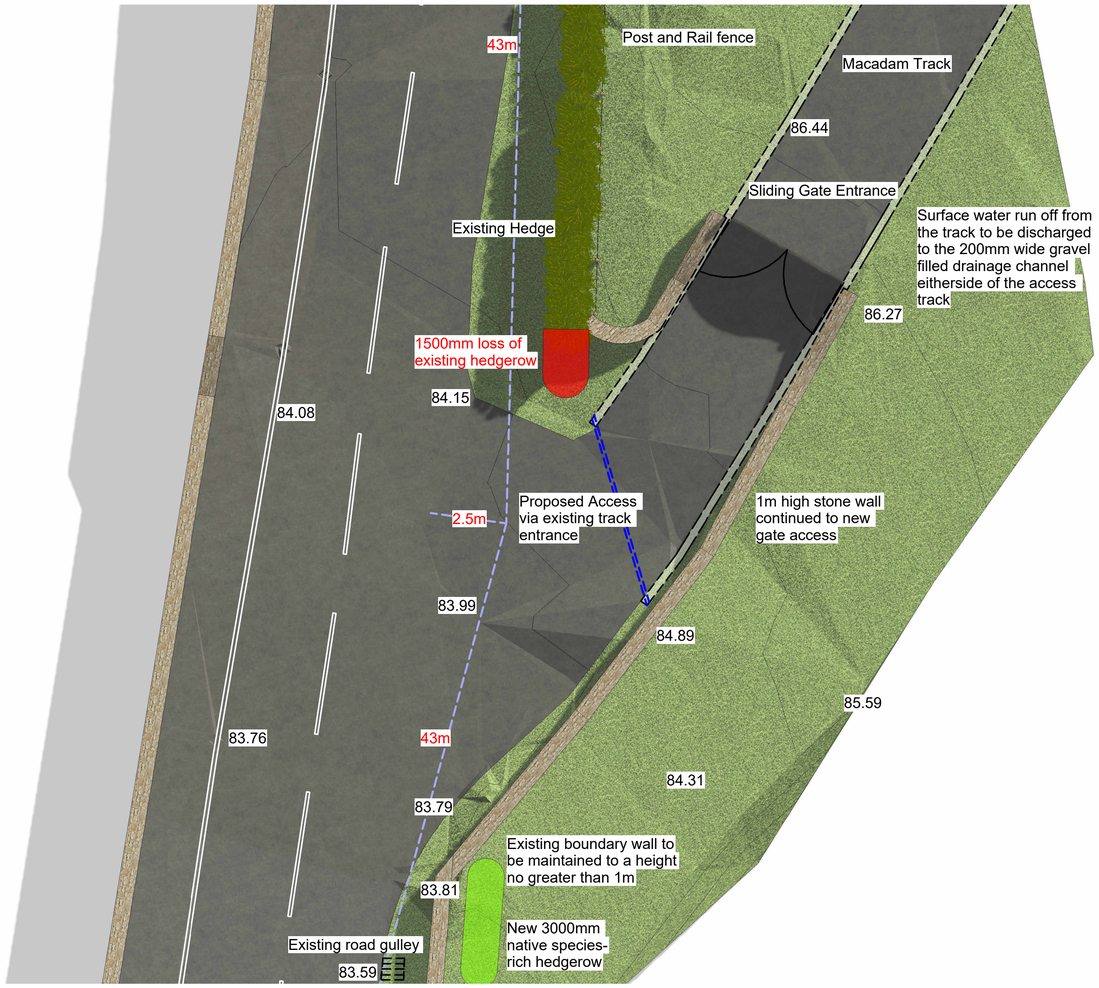


1 Track Section

1 : 50

4 North Entrance View

3 South Entrance View

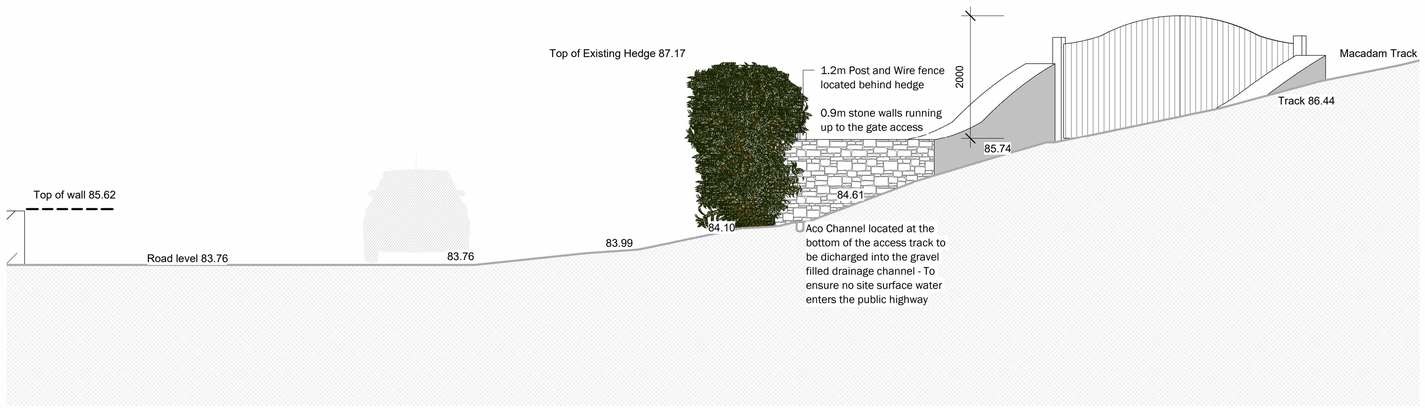


5 Proposed Track Drainage

1 : 50

Peter Hitchen
Architects

Marathon House
The Sidings Business Park
Whalley, BB7 9SE

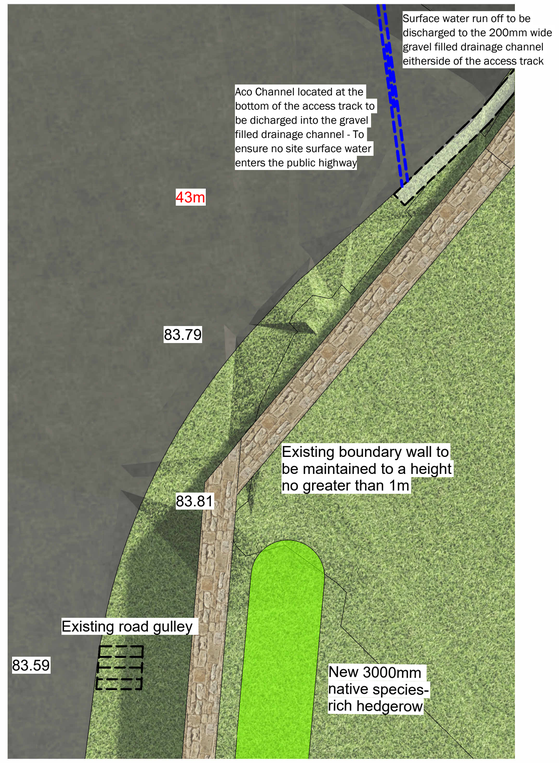01254 823 885

www.peterhitchenarchitects.co.uk

NOTES:

| No. | Description | Date |
|---|---|---|
| | | |
| | | |
| | | |
| | | |
| | | |
| | | |
| | | |
| | | |
| | | |

CLIENT:

BEN SIMMONDS, EVESONS BARN, SIMONSTONE LANE, SIMONSTONE

PROJECT:

PROPOSED CHANGE OF USE OF LAND TO RESIDENTIAL ACCESS AND TRACK (60M), GATE(2M) AND BOUNDARY FENCES(1.2M), BIN STORE AND PARKING AREA TO THE REAR

SHEET:

PLANS, VIEWS & SECTION

| | |
|---|---|
| Project number | PHA/830 |
| Date | 01/04/2025 |
| Drawn by | AW |
| Checked by | PH |

# A5.5

| | |
|---|---|
| Scale | As indicated |
| Sheet size | A1 |