This drawing is to be read in conjunction with all relevant Architect, consultants' and specialists' drawings and specifications. The Architect is to be notified of any discrepancies before proceeding. Do not scale from this drawing. All dimensions and levels are to be checked on site. This drawing is subject to copyright. All work carried out before Planning and Building Permission has been granted is at the contractor/clients risk.

1:100 SCALE 0 2 4 6m

N

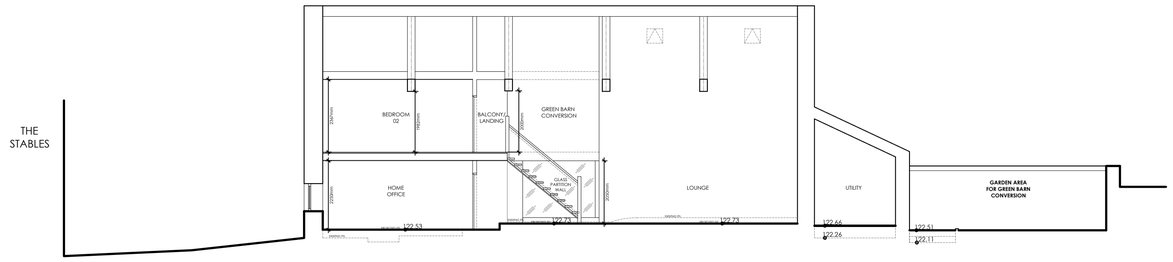

PROPOSED SITE SECTION H:H
Scale 1:100

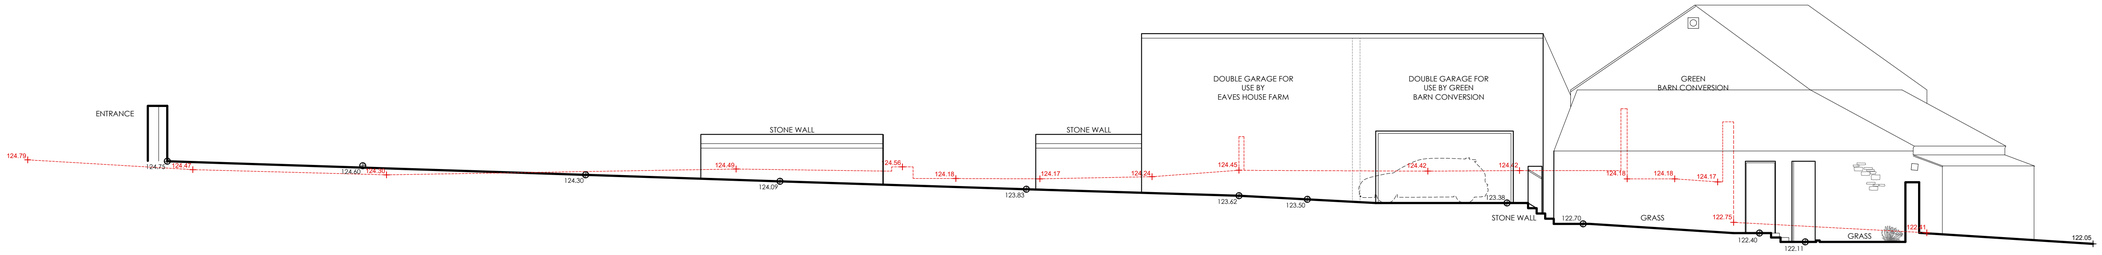

PROPOSED SITE SECTION J:J
Scale 1:100

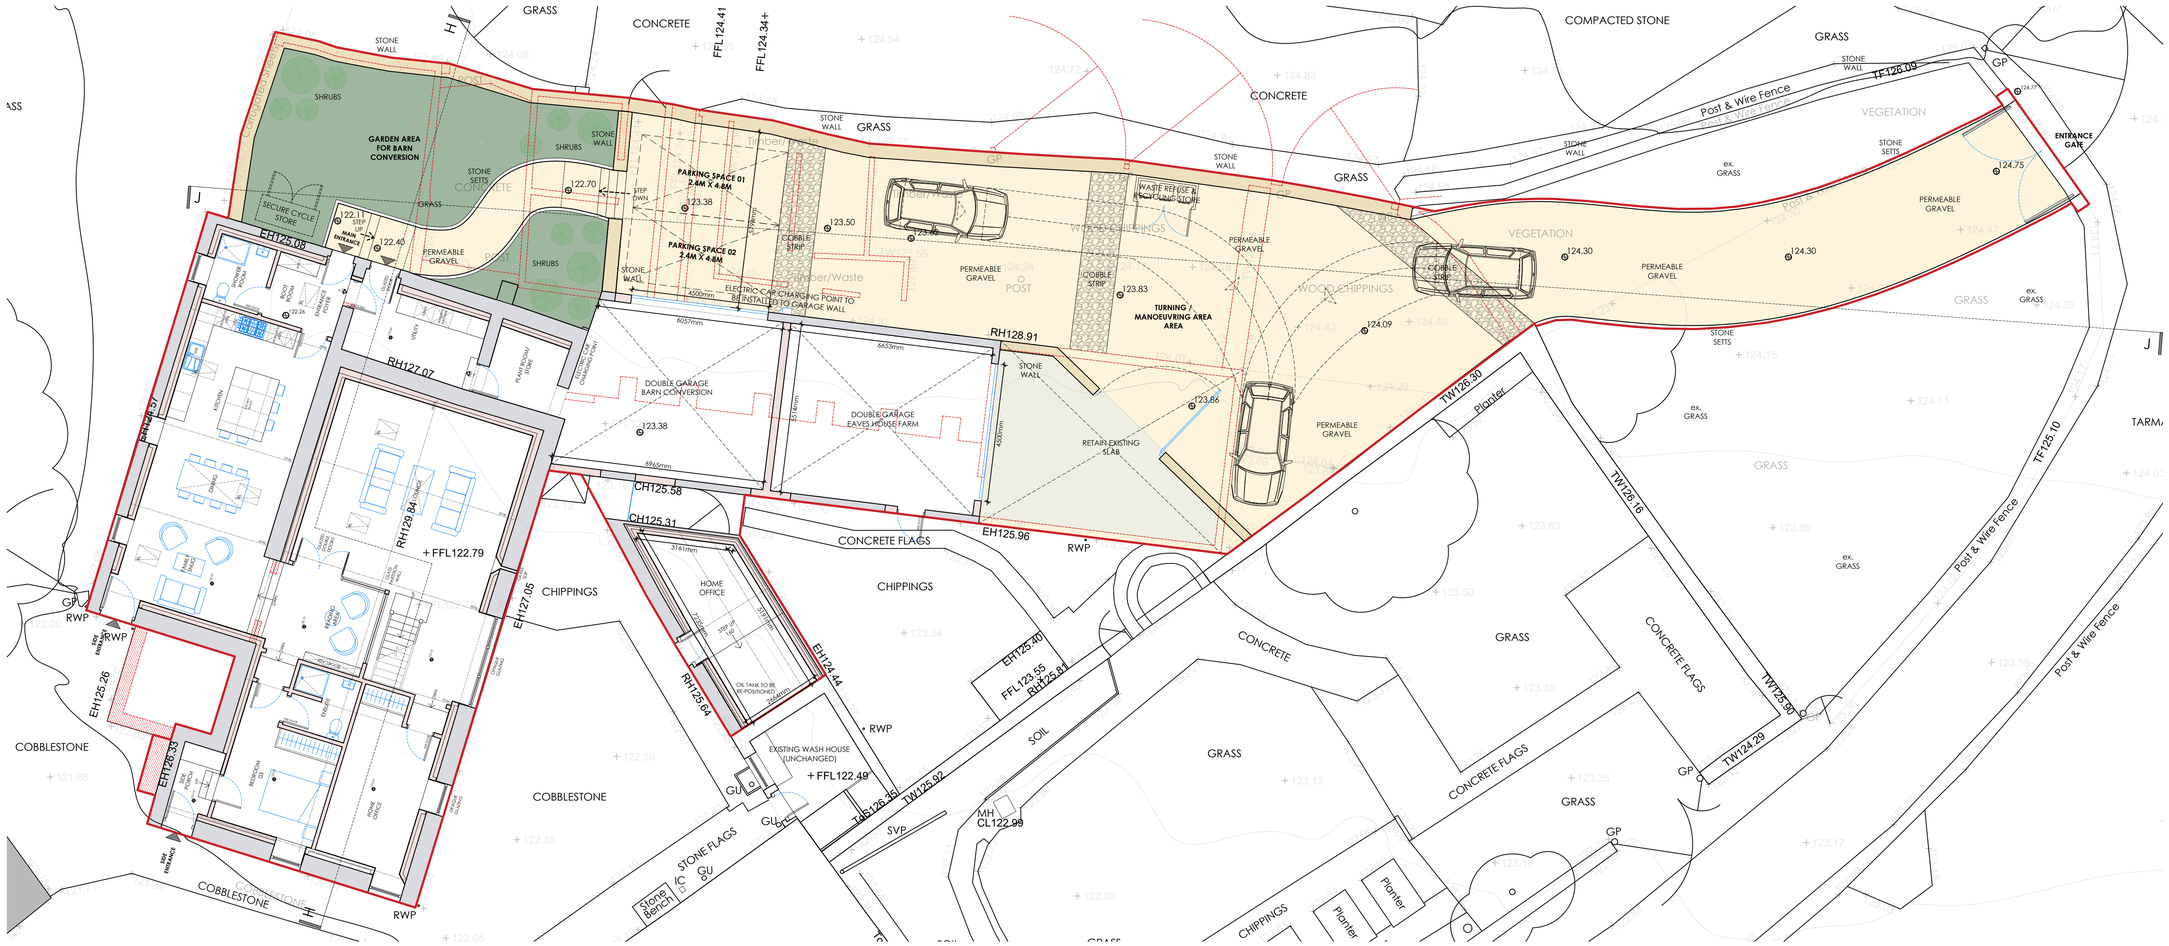

PROPOSED SITE PLAN
Scale 1:100

no.	by	revision	date
C	MJF	AMENDED FOLLOWING CLIENT COMMENTS	MAY 2025
B	MJF	AMENDED FOLLOWING HIGHWAYS COMMENTS	MAY 2025
A	TDM	DETAILS AMENDED AFTER CLIENT COMMENT.	19.06.2024

Client
Mr and Mrs O'Gorman

Job Title
Proposed building conversions at
Eaves House Farm
West Bradford
Clitheroe
BB7 3JF

Drawing Title
Proposed site plan &
site sections.

Scale	Date	Drawn
1:100 @A1	MAY '24	TdM

spa ARCHITECTS
SUNDERLAND PEACOCK
SUNDERLAND PEACOCK & ASSOCIATES LTD.
HAZELMERE, PIMLICO ROAD, CLITHEROE
LANCASHIRE, BB7 2AG
T 01200 423178 F 01200 427328
E info@sunderlandpeacock.com
www.sunderlandpeacock.com

6955 - B-P03C