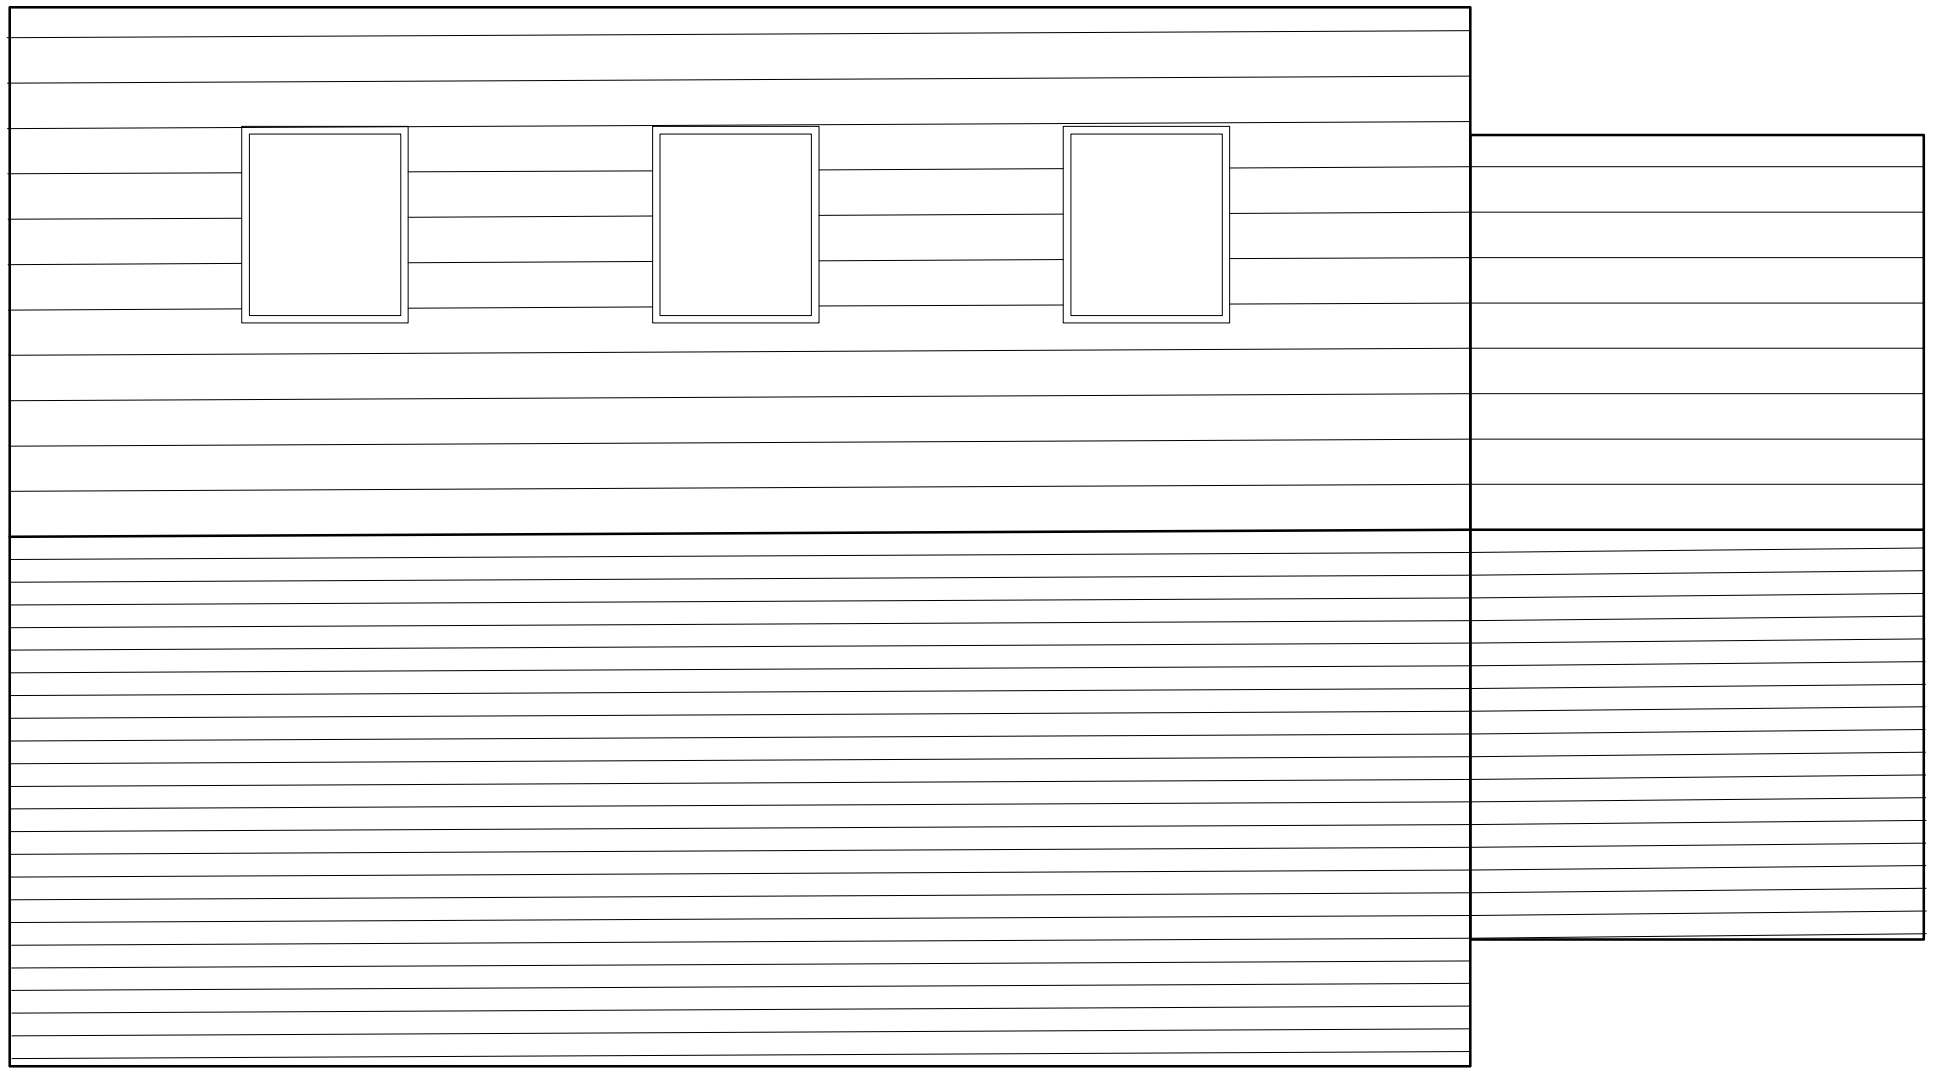

©aw+a architects ltd 2020 | This Drawing is to be read in conjunction with all other project associated drawings and information. Do not scale from this drawing. Report all errors, omissions and discrepancies to drawing author prior to construction or manufacture. This drawing is copyright and is the property of aw+a architects ltd

aw+a architects
Private Residential | Housing | Commercial | Conservation | Domestic
Robinsons Barn
Worston
Clitheroe
Lancs
BB71QA
Architects Registration Board
Tel: 01200 441269
Email: info@aw-aarchitects.com | Web: www.aw-aarchitects.com

Client: MR & MRS MULCOCK	Scale: 1:50	Sheet Size: A3	Job Number: 25-009	Drawn By: AW	Checked: AW
Project: CLUB FARM WORSTON	Drawing Title: PROPOSED ROOF PLAN	Drawing Status: PLANNING	Drawing Number: PL04	Revision: A	First Issue: -