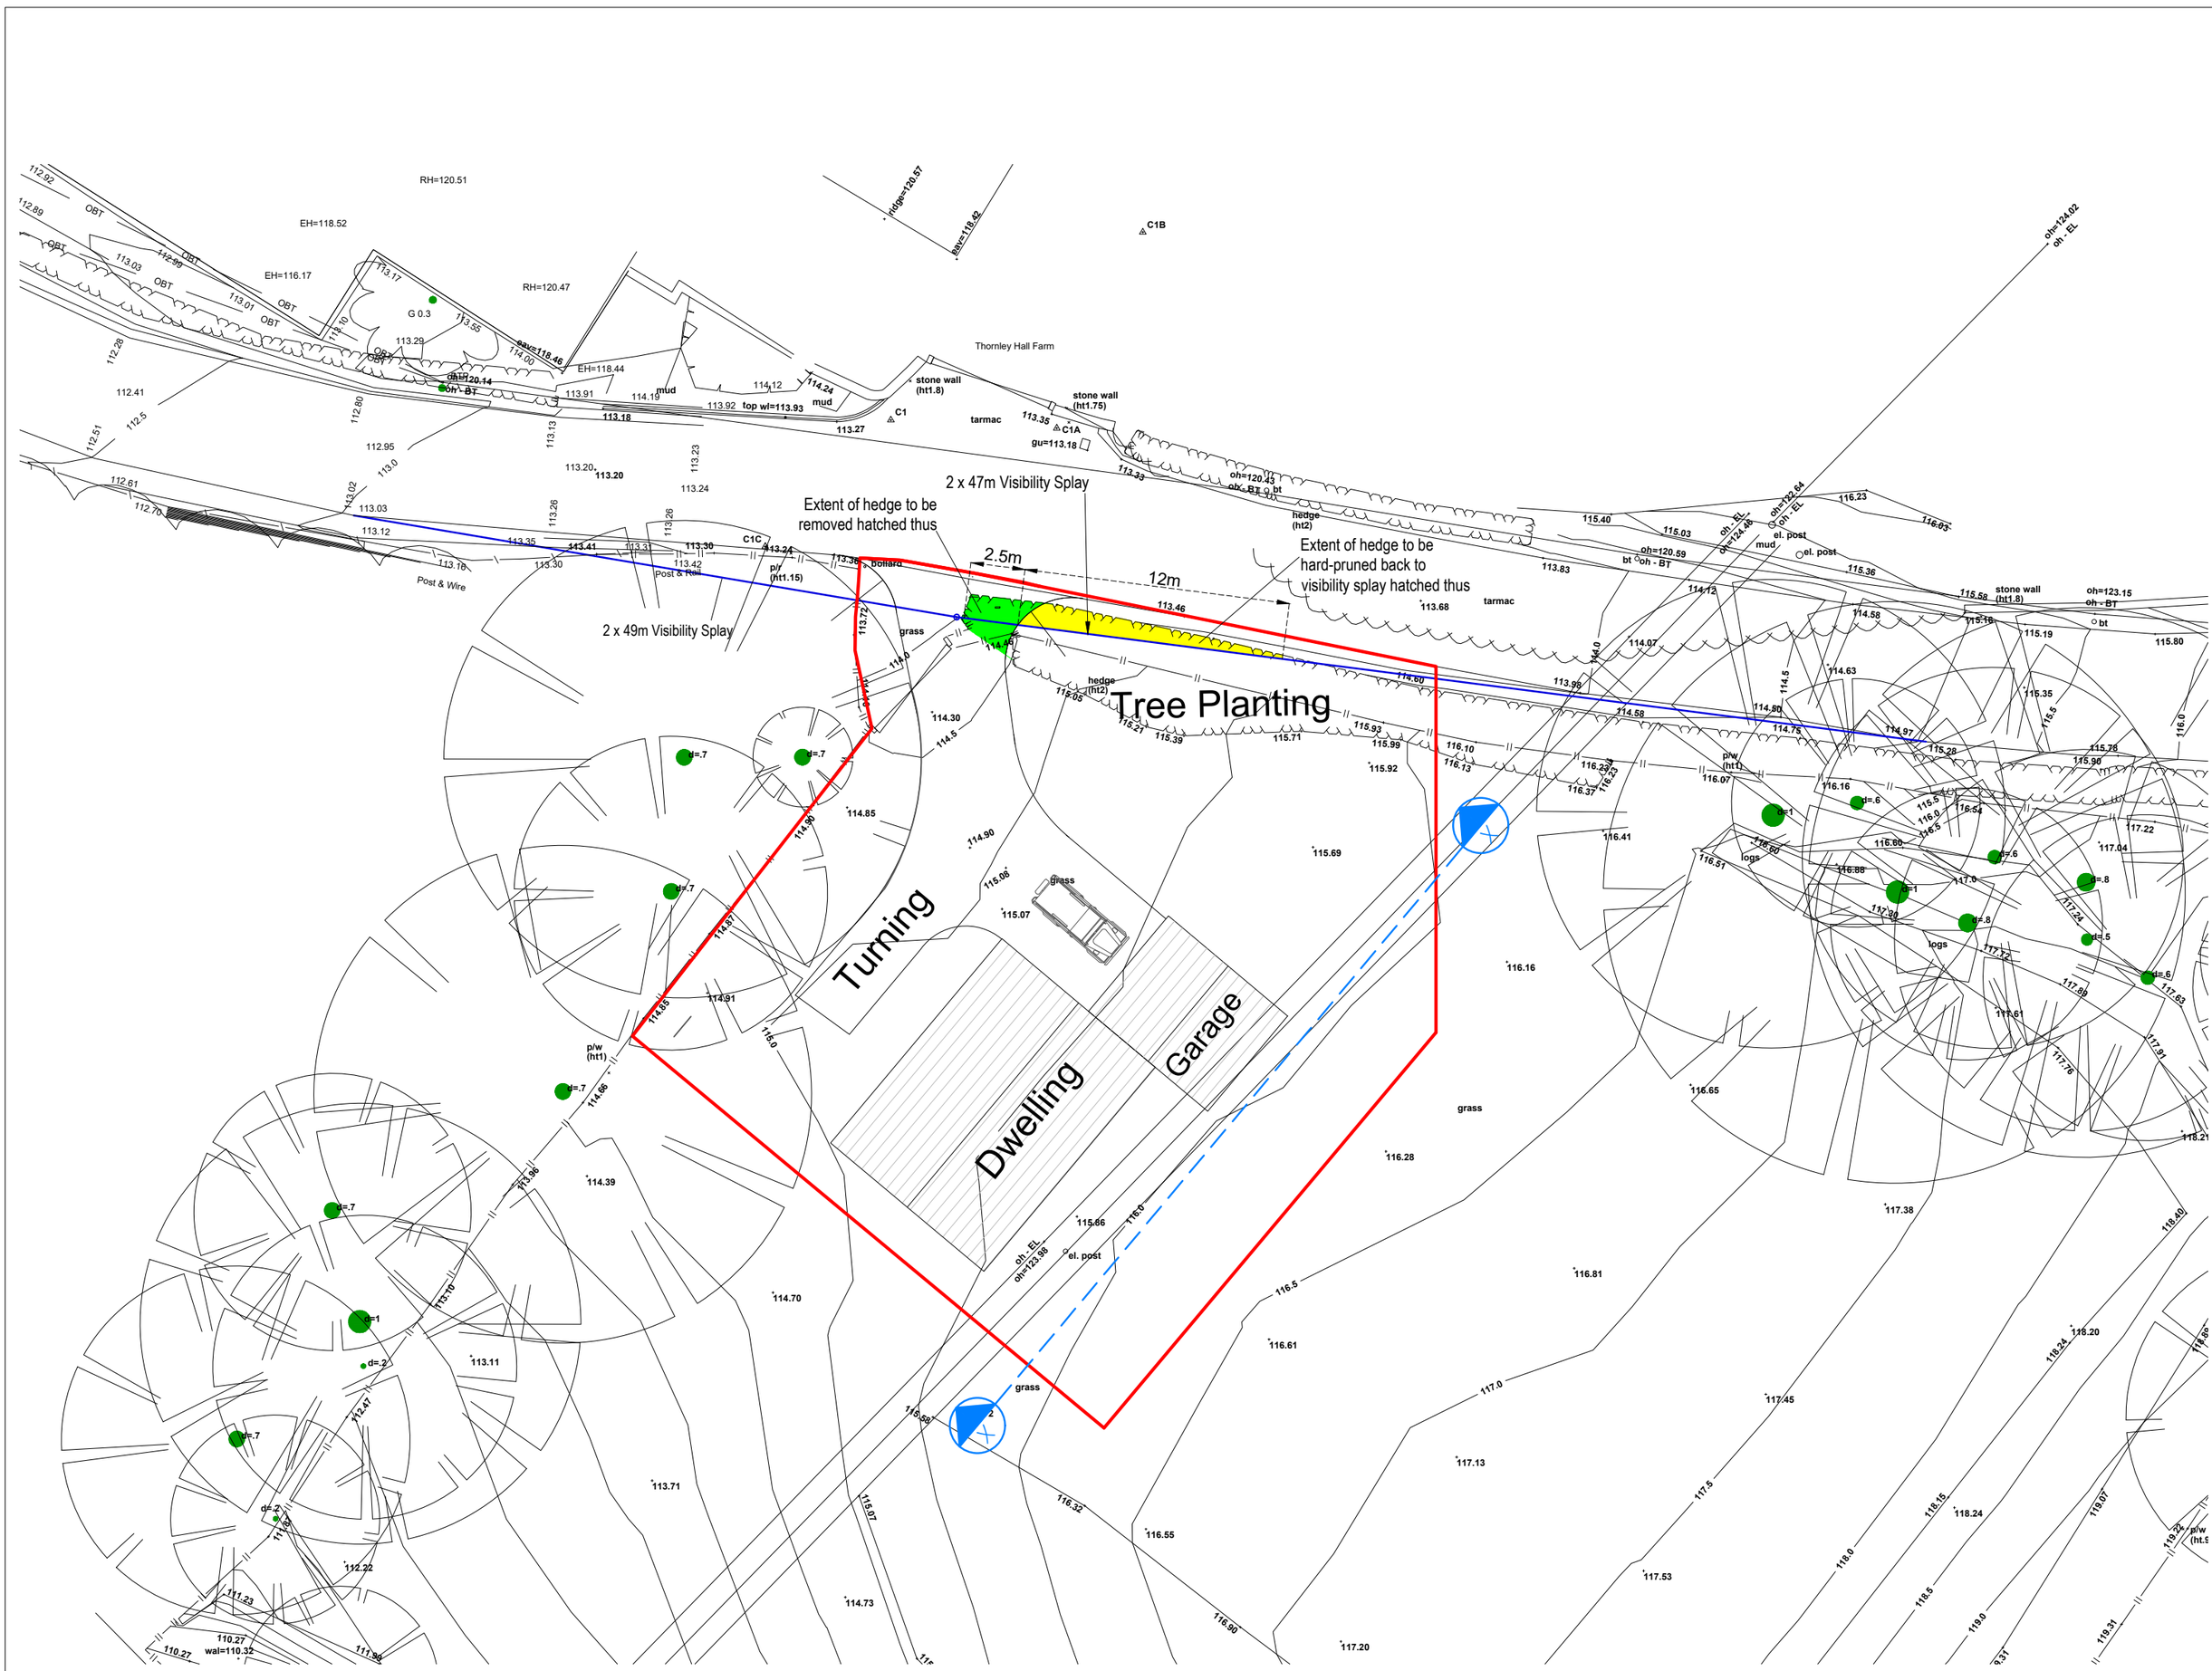

PROPOSED Site Plan

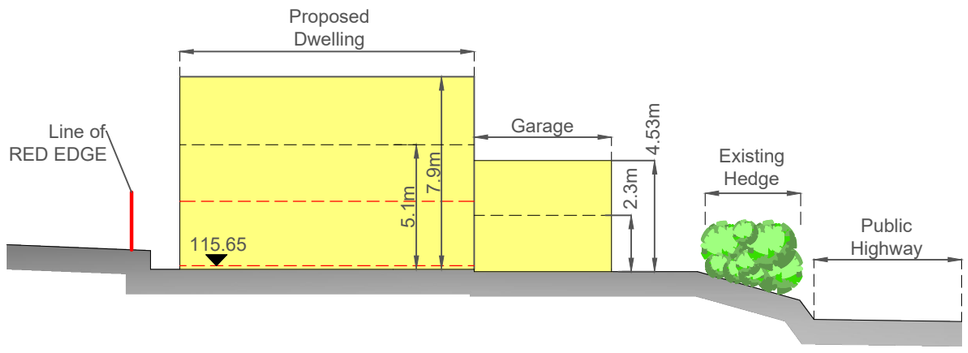

SECTION ON X-X (from the south east)

Notes:

All work is to be carried out to the latest current British standards Codes of Practice and recognised working practices.

All work and materials should comply with Health and Safety legislation including The Construction (Design & Management) Regulations 2015.

All dimensions are in millimetres unless explicitly shown otherwise.

The contractor should check and certify all dimensions as work proceeds and notify the surveyor of any discrepencies.

Do not scale off the drawings, if in doubt ask.

Revisions:

A: Dwelling and boundary reconfigured as requested by Local Planning Authority - 04.08.25

Gary Hoerty Associates Chartered Surveyors
Suite 9 - Grindleton Business Centre
The Spinney
Grindleton
Clitheroe
Lancashire BB7 4DH

T: 01200 449700
Email: info@ghaonline.co.uk

Project: Air/1164/3545

Project description:
Planning - Farm Workers Dwelling at

Thornley Hall Farm
Thornley
Longridge
PR3 2TN

Title: Proposed Site Plan

Drawing No: Air/1164/3545/04 **Drawn:** MP

Client: G.E. Airey & Sons

Date: 17.07.25 **Scale:** 1:250 @ A2

Amendments: A