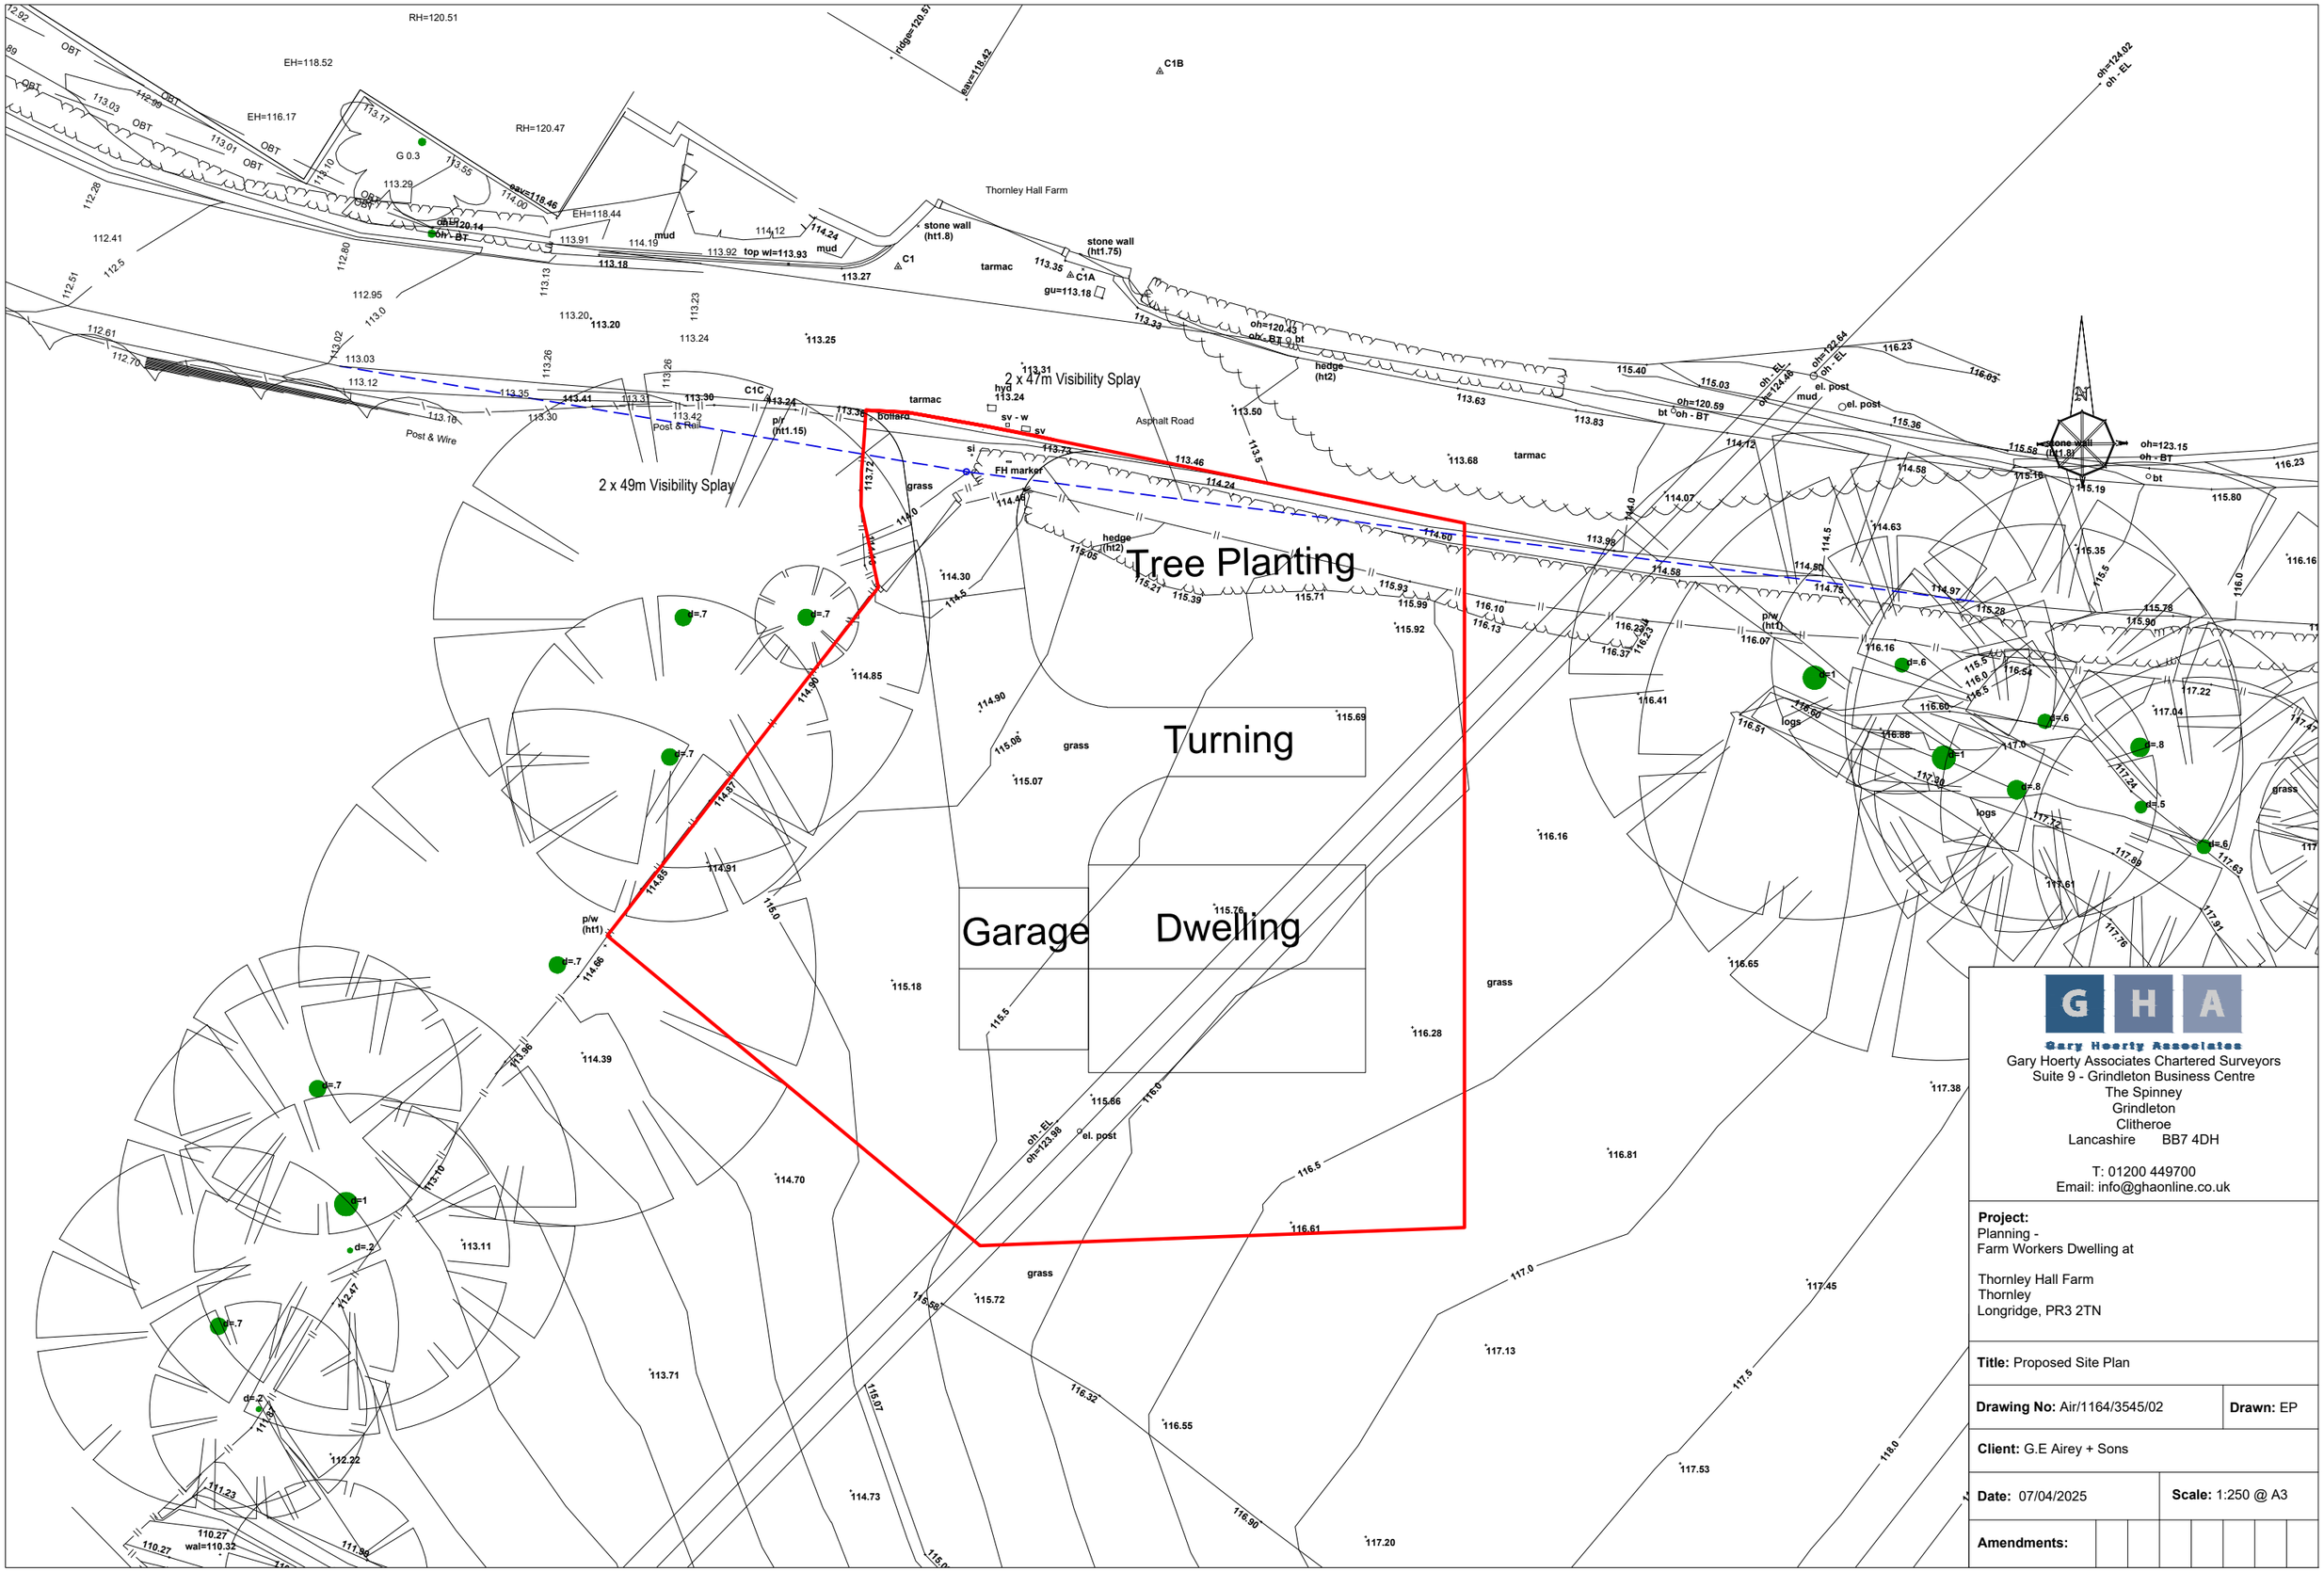

Gary Hoerty Associates
Gary Hoerty Associates Chartered Surveyors
Suite 9 - Grindleton Business Centre
The Spinney
Grindleton
Clitheroe
Lancashire BB7 4DH

T: 01200 449700
Email: info@ghaonline.co.uk

Project:
Planning -
Farm Workers Dwelling at

Thornley Hall Farm
Thornley
Longridge, PR3 2TN

Title: Proposed Site Plan

Drawing No: Air/1164/3545/02 | **Drawn:** EP

Client: G.E Airey + Sons

Date: 07/04/2025 | **Scale:** 1:250 @ A3

Amendments: