

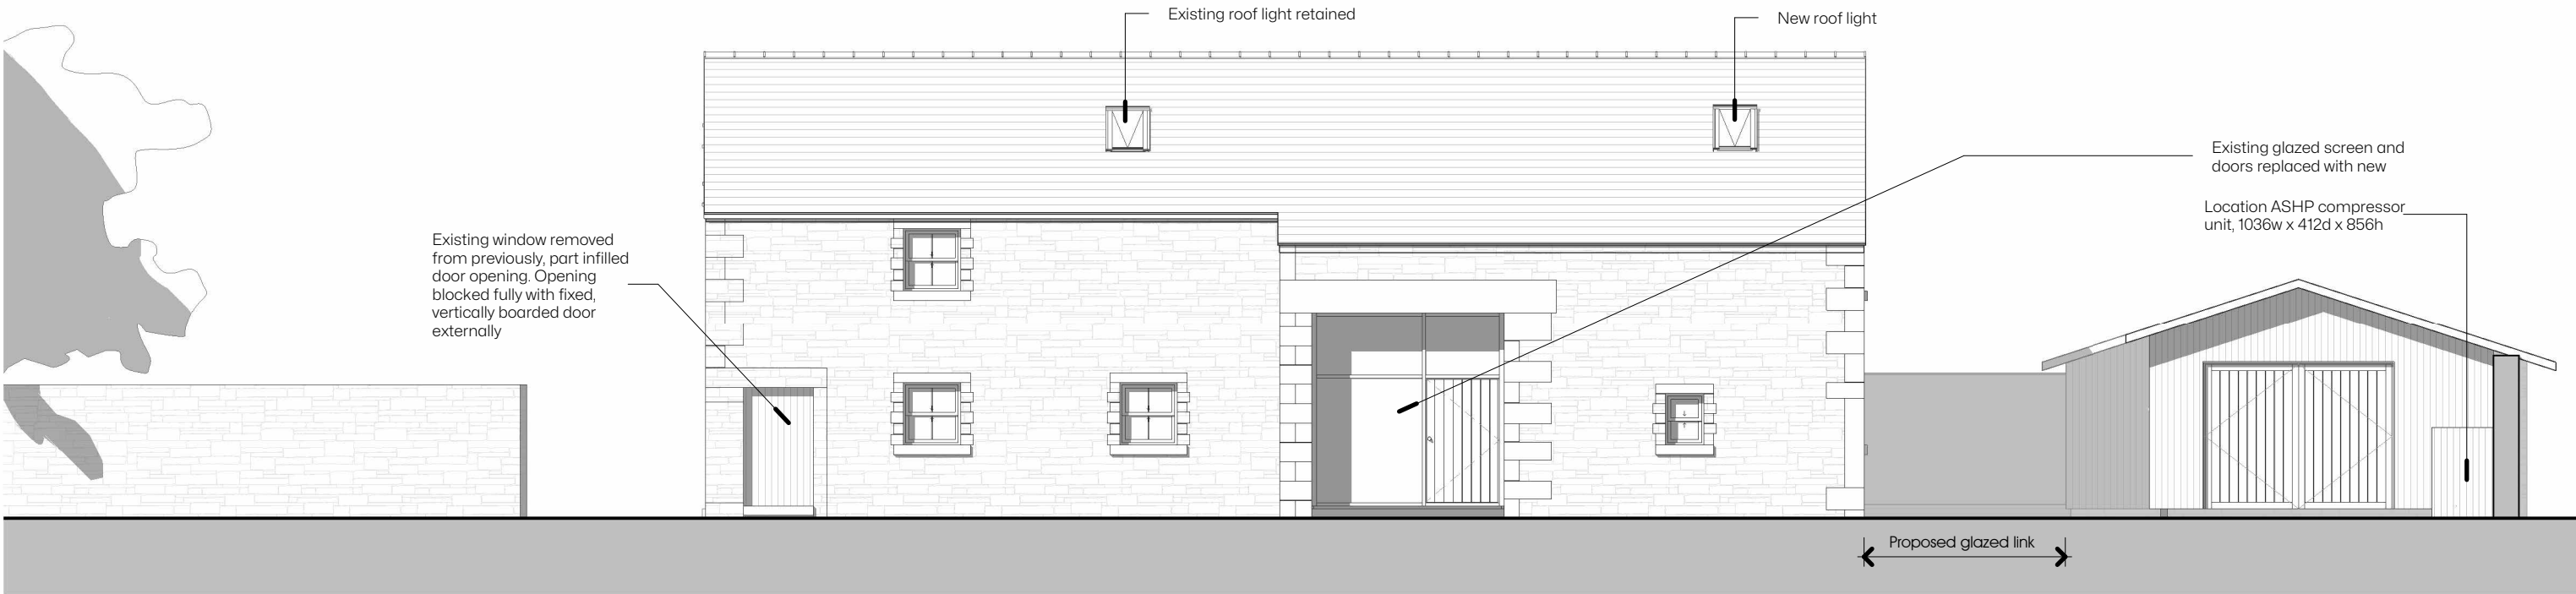


NOTES:
1: The Contractor, Sub Contractor or specialist supplier are responsible for confirming site dimensions prior to fabrication 2: Any dimensional discrepancies are to be reported to the Architect immediately

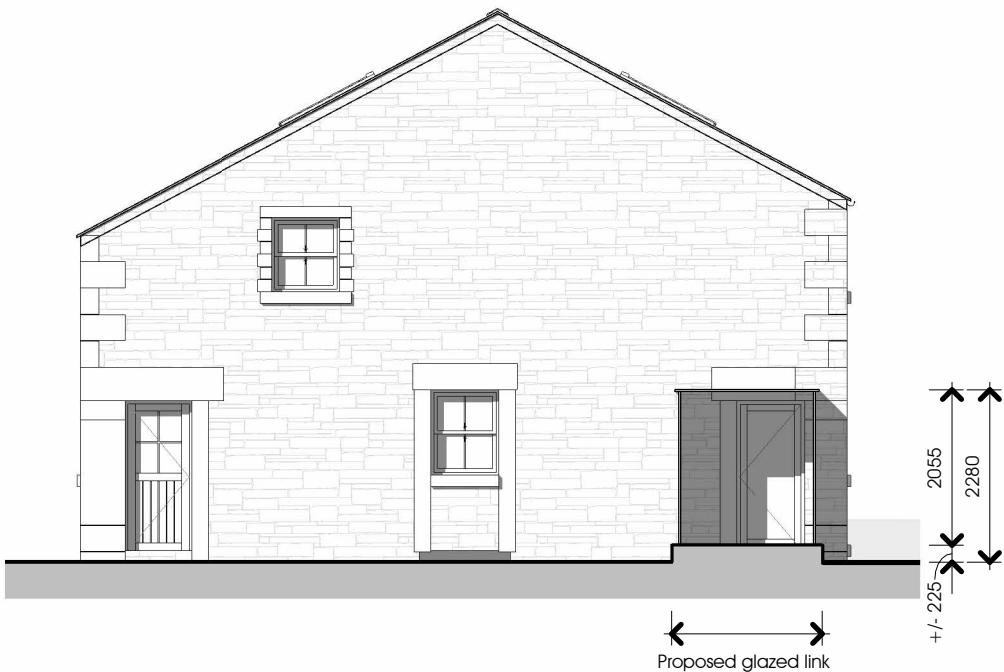

North East Elevation

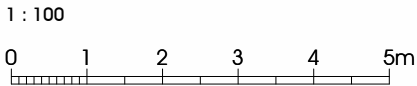

North West Elevation

1 : 100

Materials

Walls

Random coursed stone

Roofs

Natural Slate

Windows & Doors

Painted timber

Roof lights to be low profile, conservation type

All PVCu windows to be replaced with painted timber