


NOTES:
1: The Contractor, Sub Contractor or specialist supplier are responsible for confirming site dimensions prior to fabrication 2: Any dimensional discrepancies are to be reported to the Architect immediately

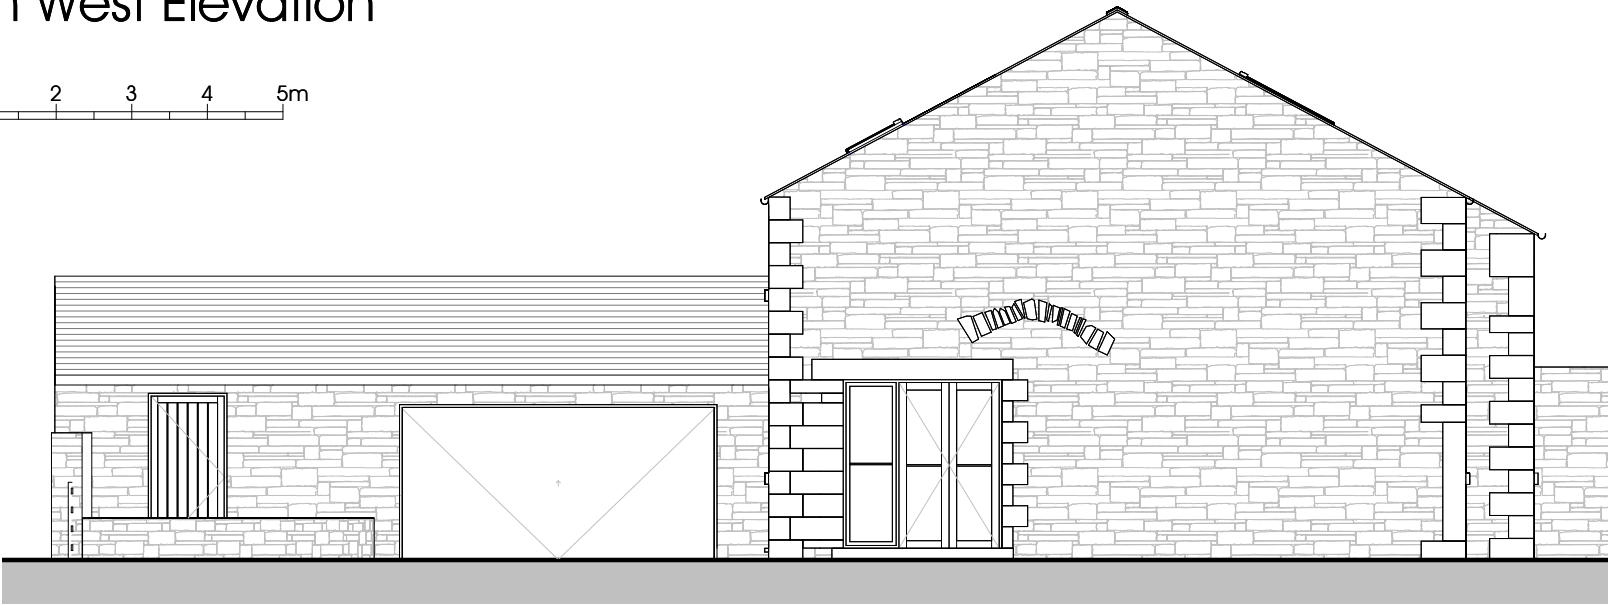


South West Elevation

1 : 100
0 1 2 3 4 5m



South East Elevation

1 : 100

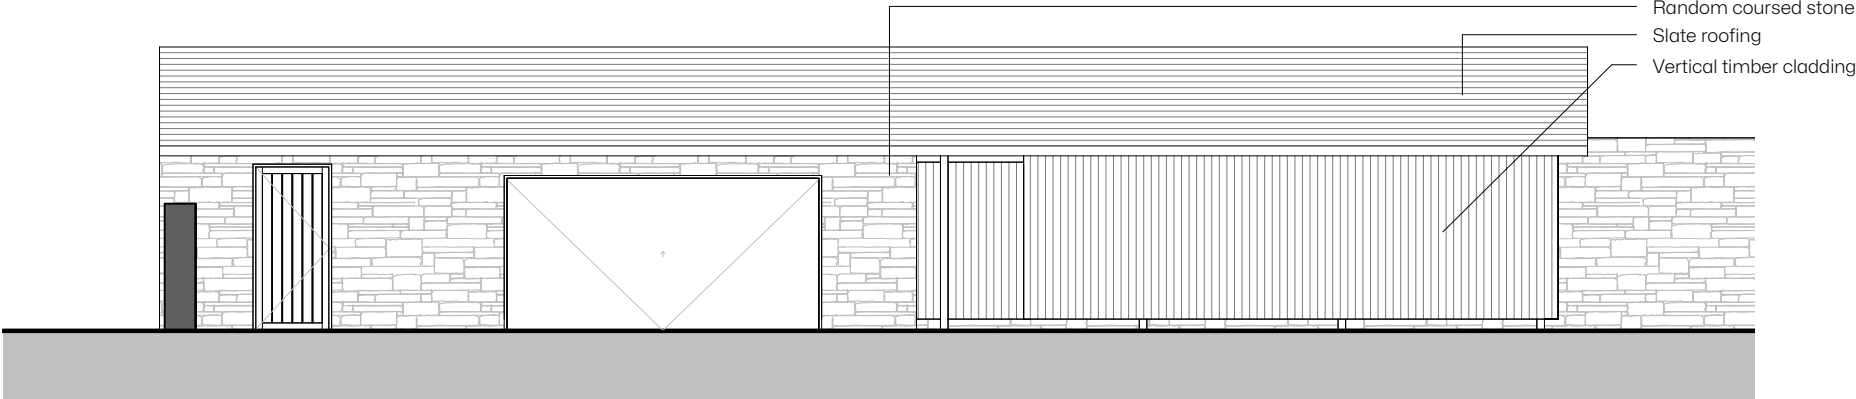

South East Elevation (On Garage)

1 : 100

Materials

Walls

Random coursed stone

Roofs

Natural Slate

Windows & Doors

PVCu

Painted timber