
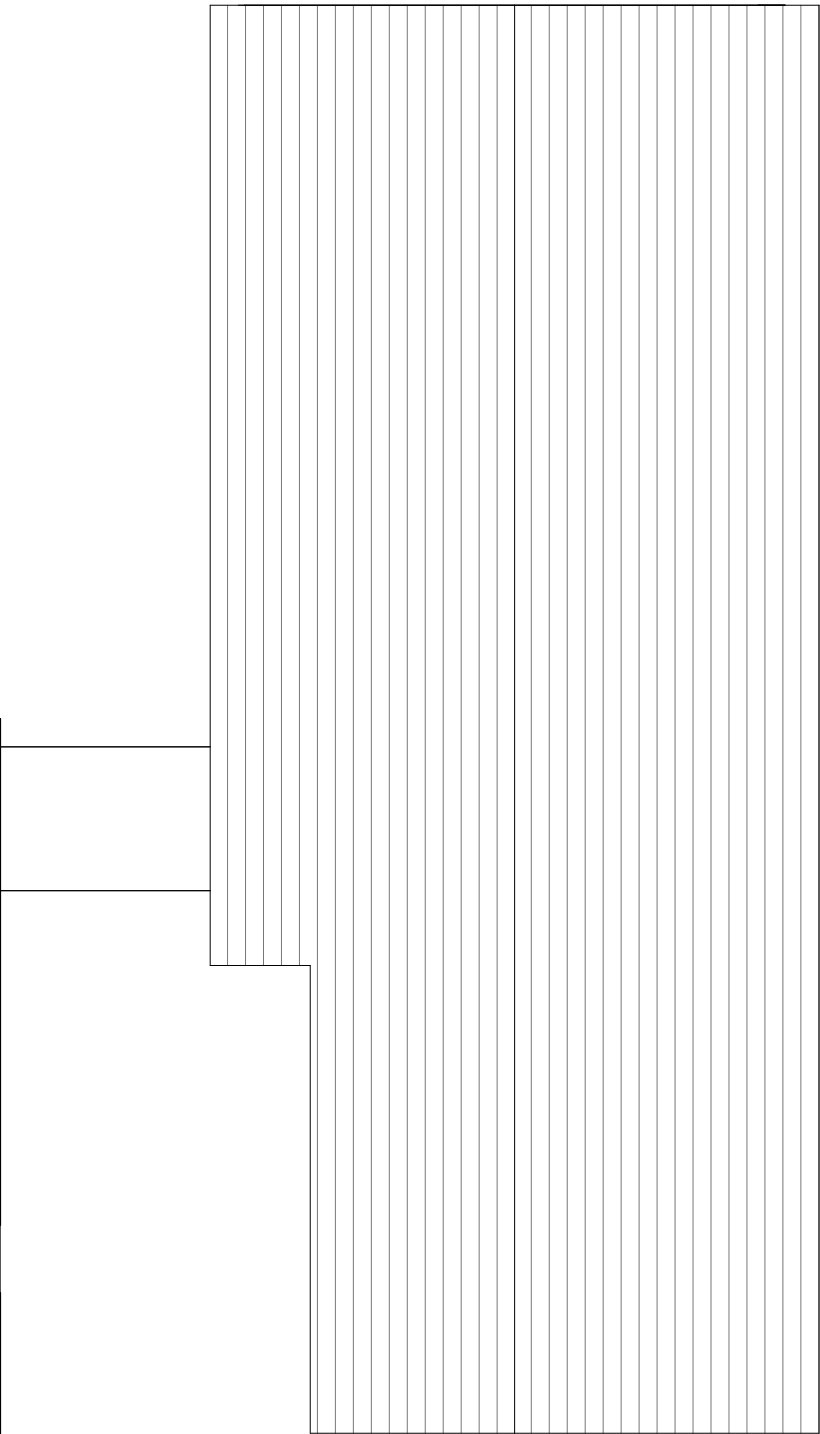


NOTES:
1: The Contractor, Sub Contractor or specialist supplier are responsible for confirming site dimensions prior to fabrication 2: Any dimensional discrepancies are to be reported to the Architect immediately

Glazed 'Pideon' holes to be inserted at high level to this gable wall, Randomly spaced.

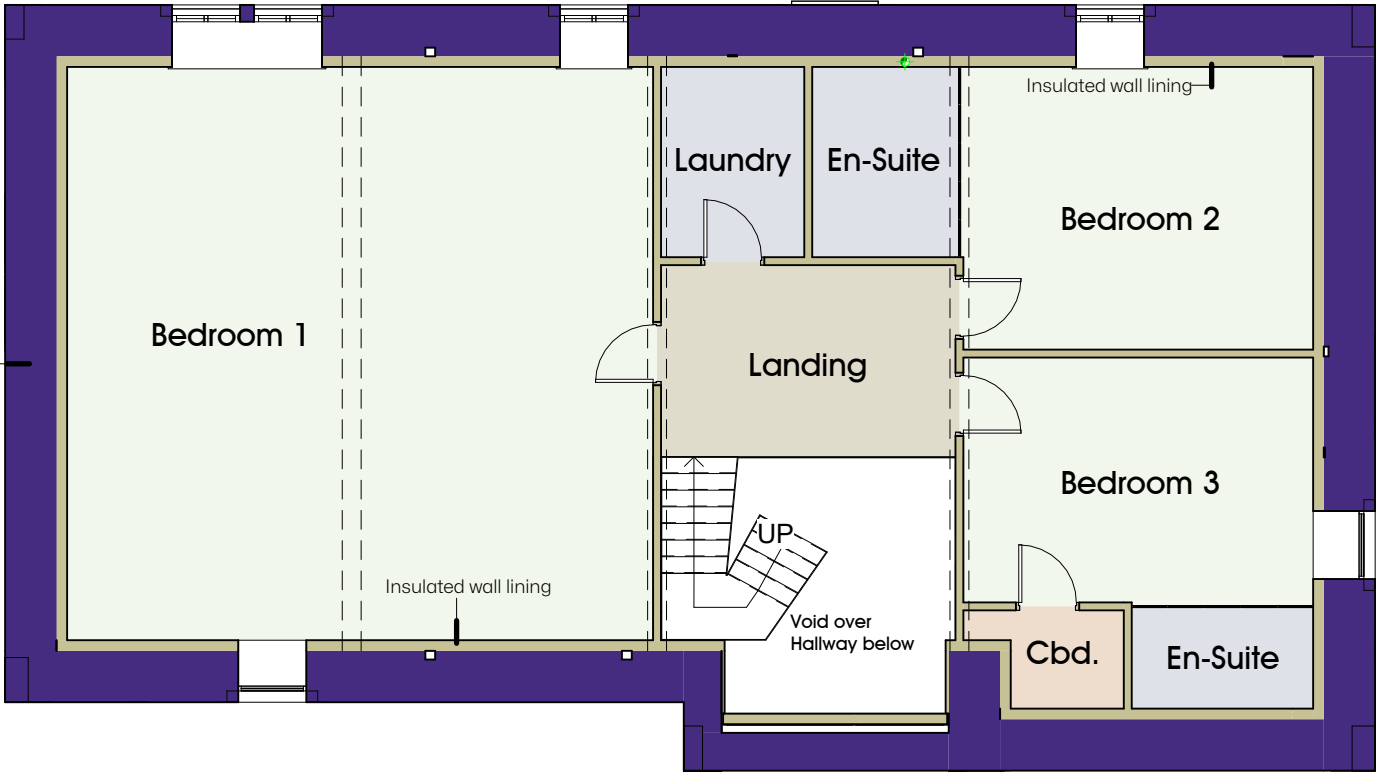

First Floor Plan

1 : 100

