

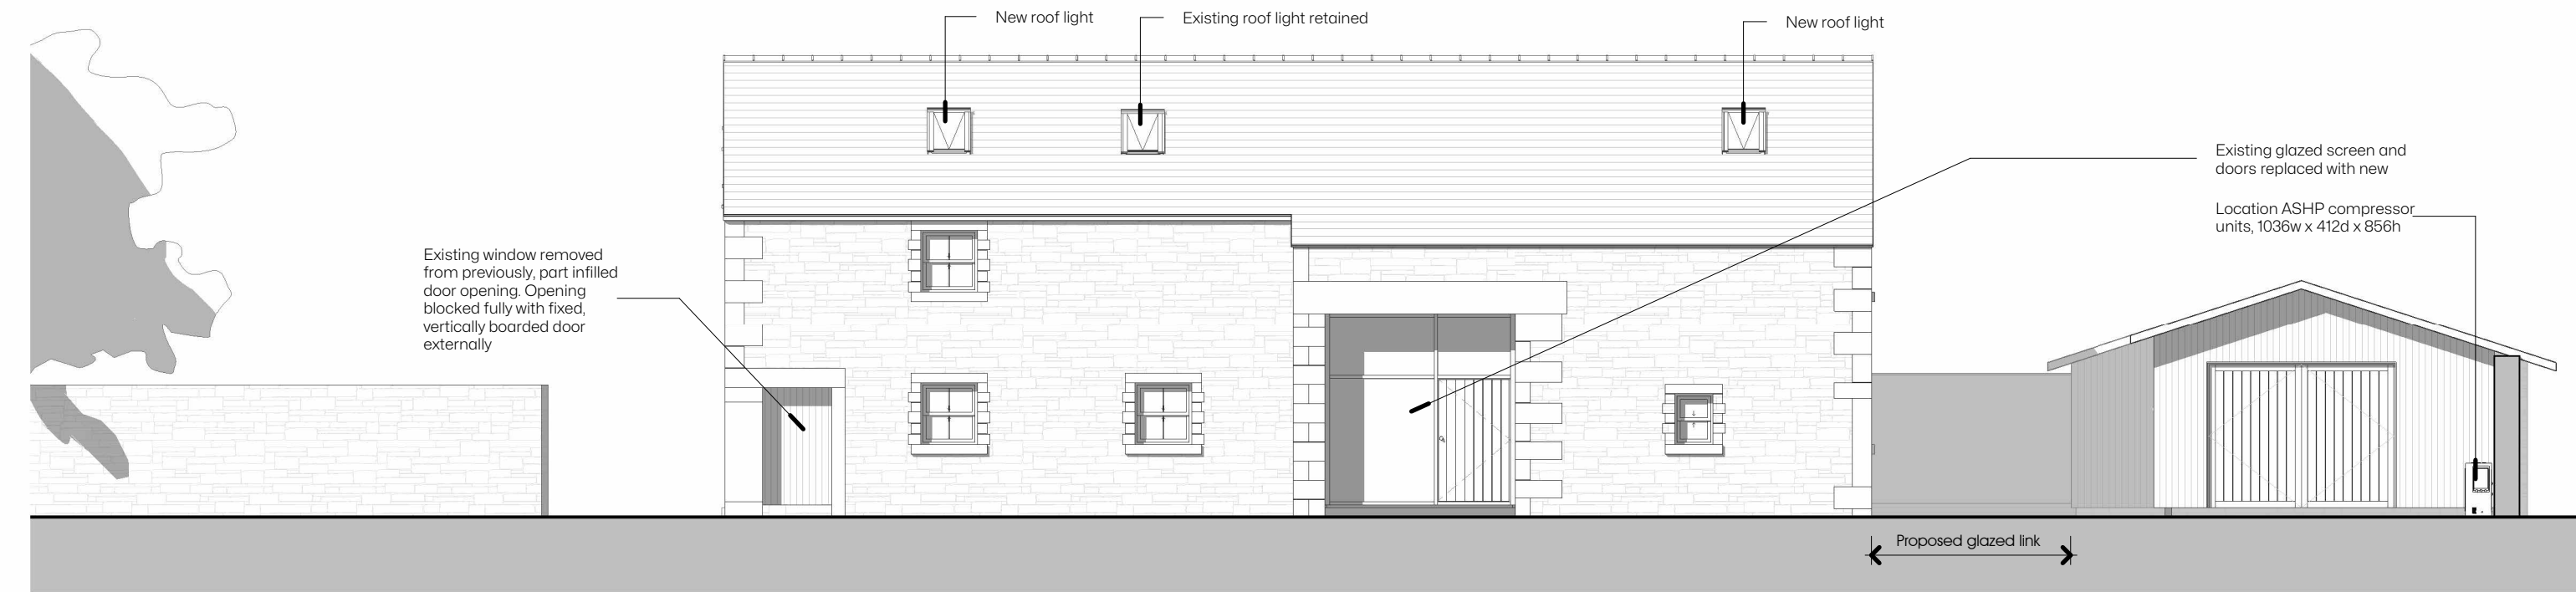


NOTES:
1: The Contractor, Sub Contractor or specialist supplier are responsible for confirming site dimensions prior to fabrication 2: Any dimensional discrepancies are to be reported to the Architect immediately

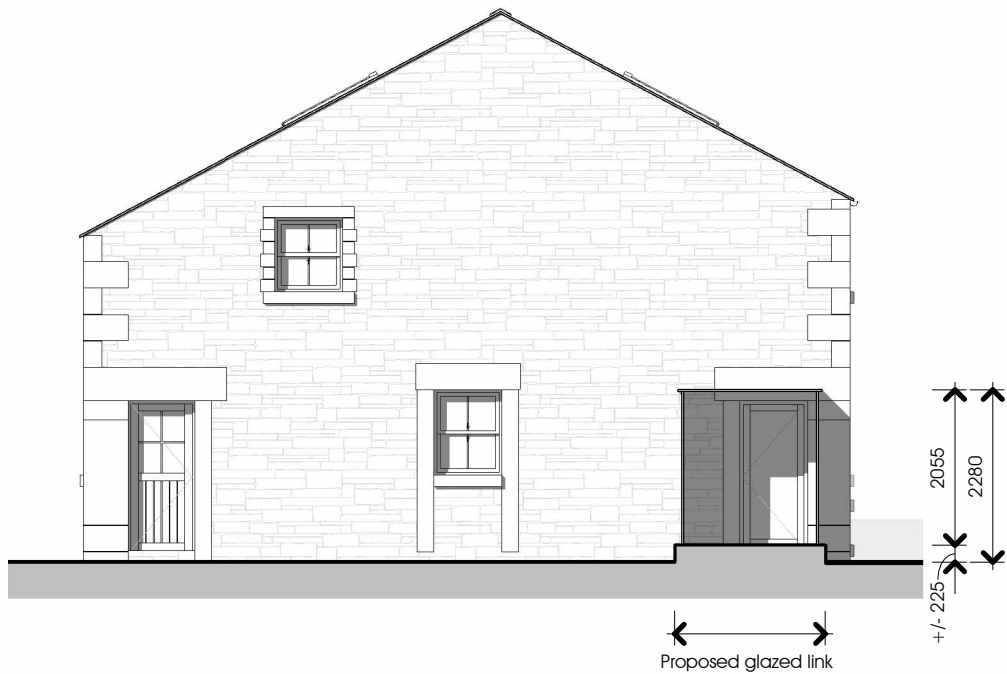

North East Elevation

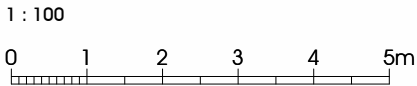

North West Elevation

1 : 100

Materials

Walls
Random coursed stone

Roofs
Natural Slate

Windows & Doors
Painted timber
Roof lights to be low profile, conservation type

All PVCu windows to be replaced with painted timber