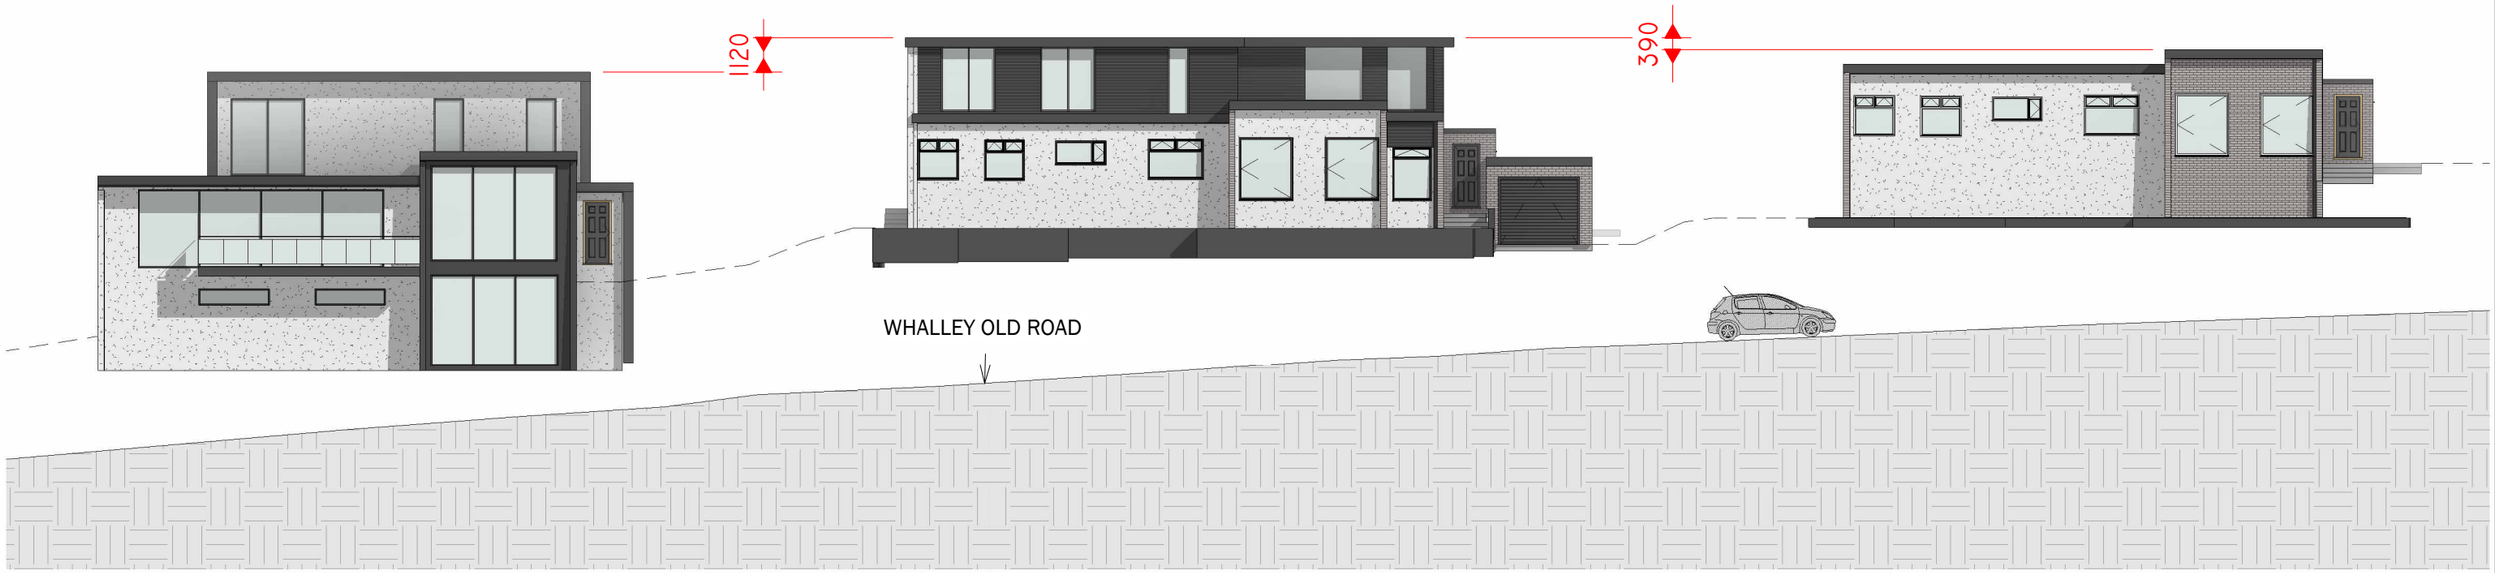

1 PROPOSED STREET VIEW

1 : 200

No.	Description	Date

Peter Hitchen Architects

CODE	STATUS	SUITABILITY DESCRIPTION	PURPOSE OF ISSUE

PROJECT ADDRESS: 36 painter wood
Billington
Lancashire
BB79JD

CLIENT Tim Stephenson

SHEET PROPOSED STREET VIEW

Date	Project number	Scale (@ A3)
27/03/2025	PHA/941	1 : 200

Drawn by	DRAWING NUMBER	REV
DH	A2.4	
Checked by		
PH		