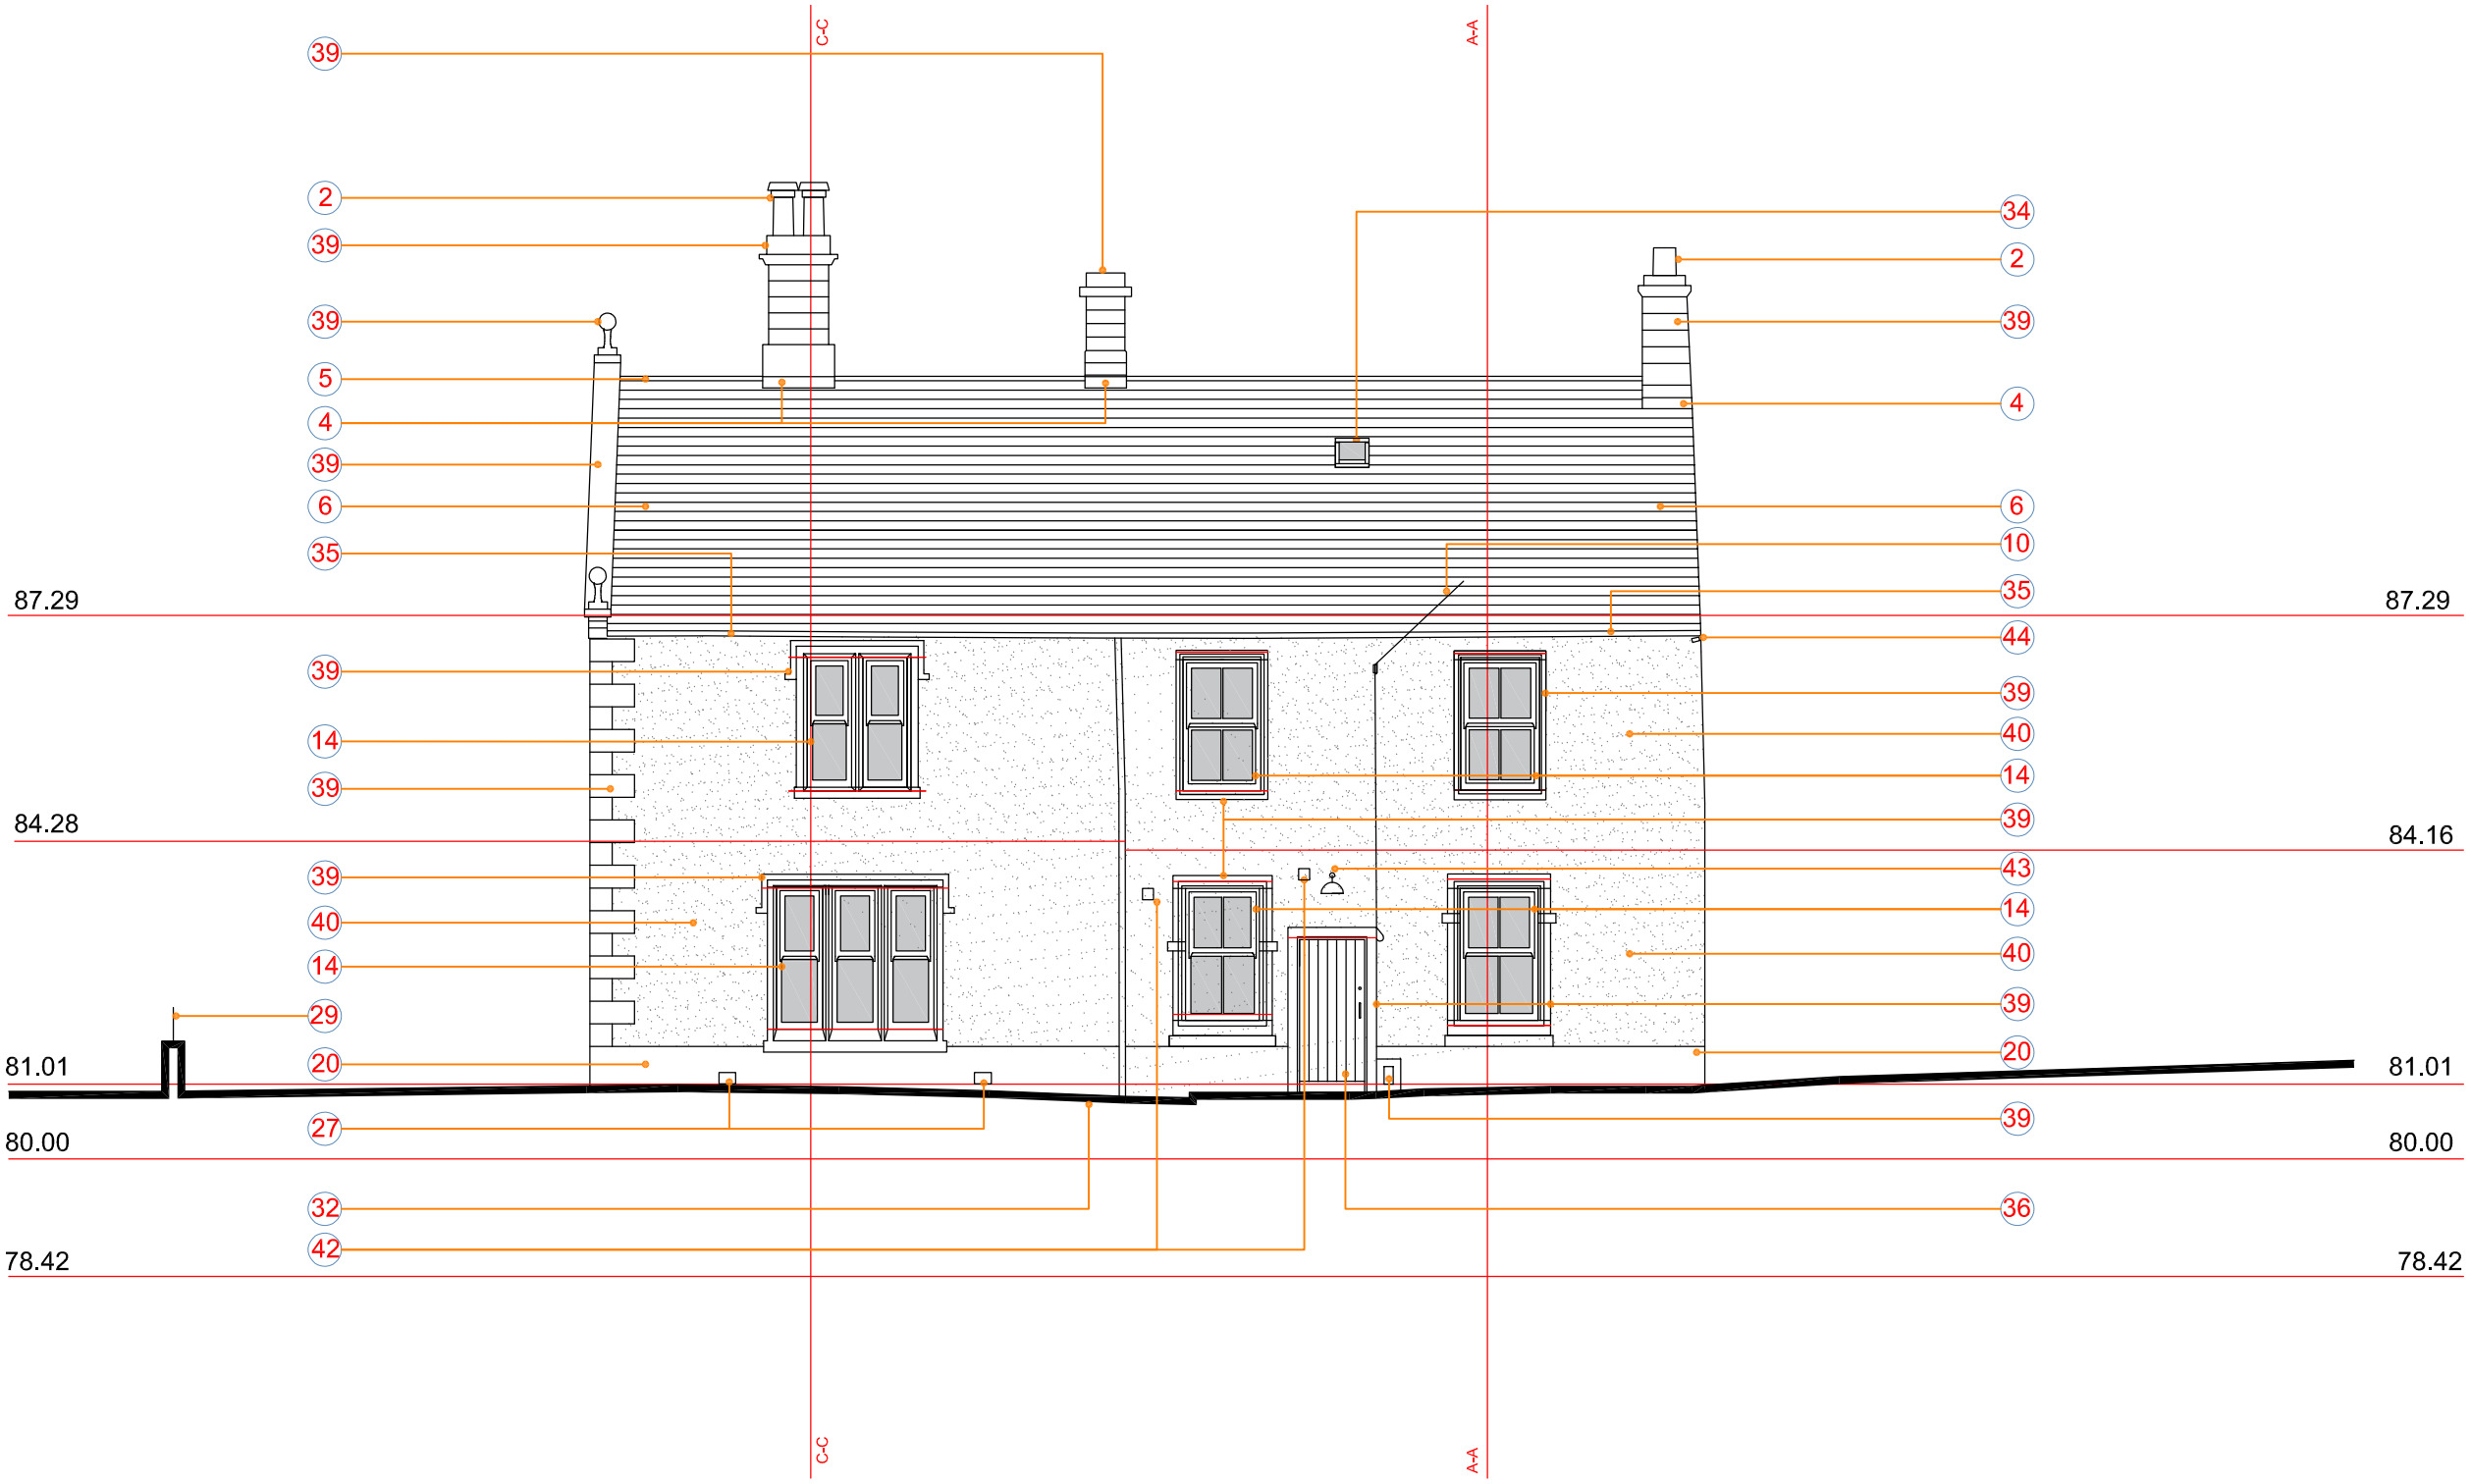

0 1m 2m 3m 4m 5m

REVISIONS	DATE
A - EXTRACT FAN TERMINAL ADDED.	27 JUNE 25
SCALE @ SHEET SIZE : 1:100@ A3	

W. A. Spees
Hook Manor, Ambleston, Haverfordwest, SA62 5QX
TEL. 01437 741378 MOB. 07801 889584
e-mail: wes@waspees.co.uk

Client
RIBBLE RIVERS TRUST

Scale 1:100
Date MAR 25
Drawn WS

Job title
ALTERATIONS
HORROCKSFORD FARM HOUSE

Drawing title
SOUTH ELEVATION
AS PROPOSED

1200 D018 A