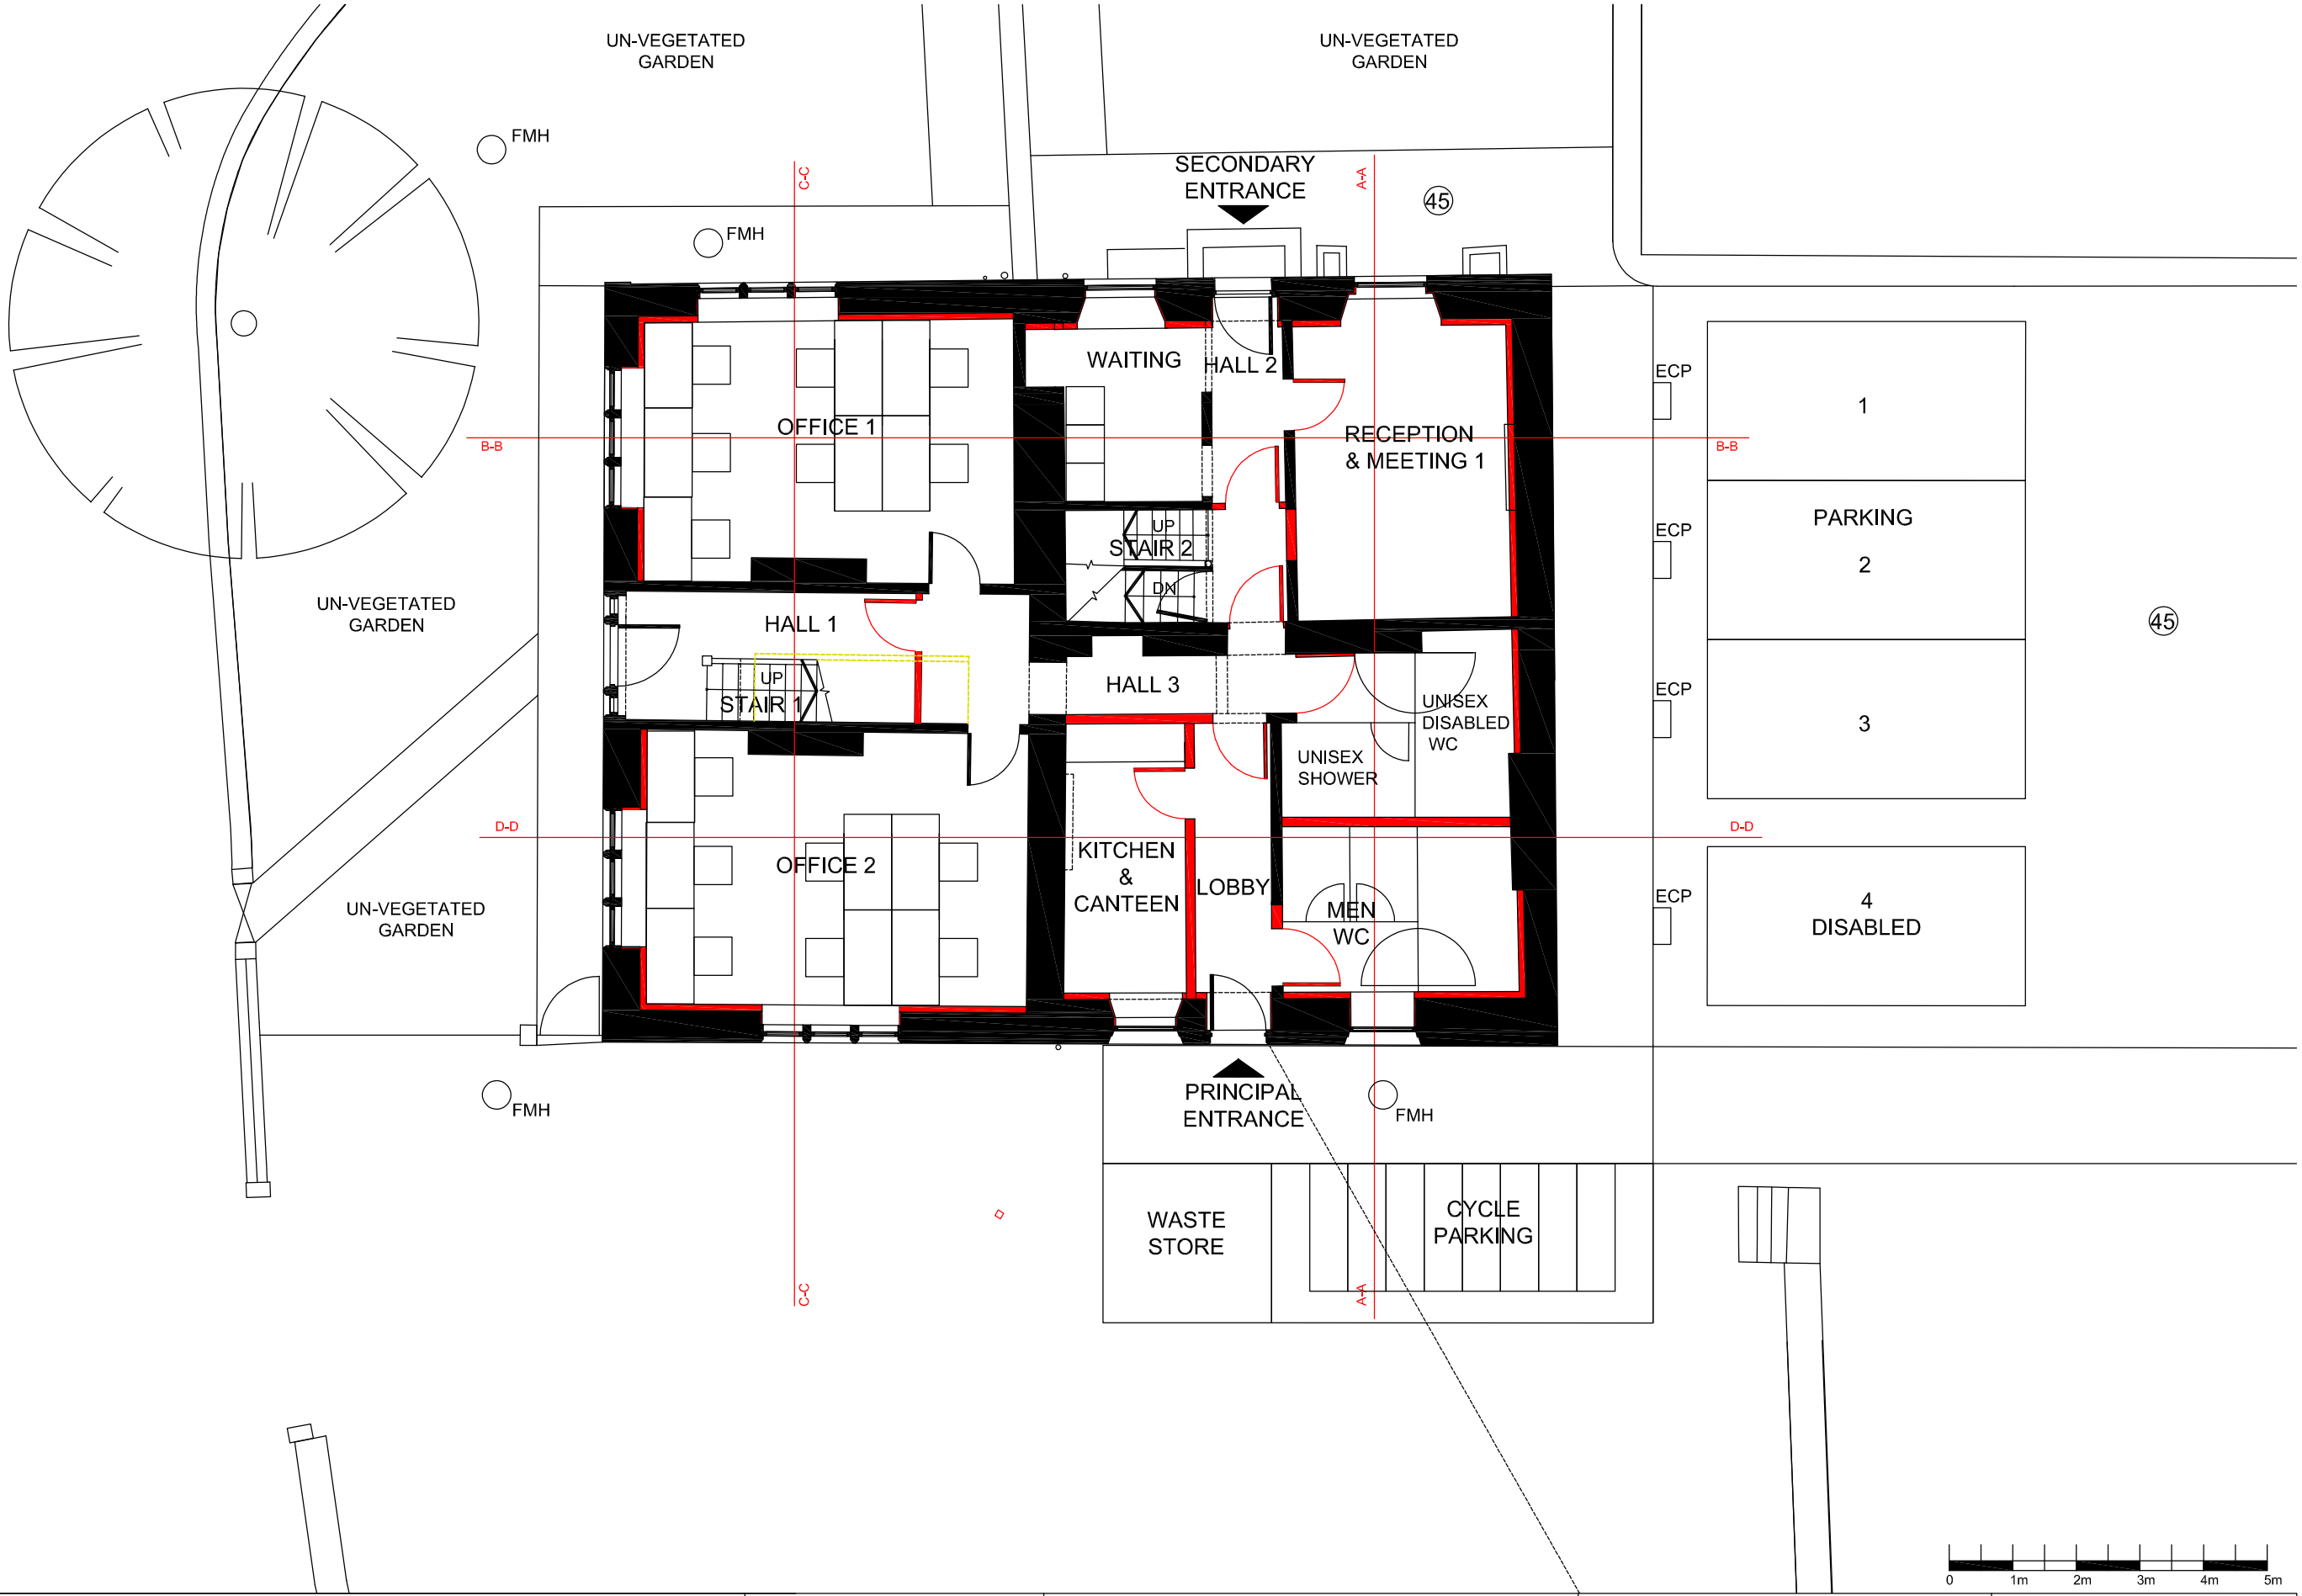

REVISIONS	DATE
SCALE @ SHEET SIZE : 1:100@ A3	

REFERENCE NORTH

W. A. Spees
Hook Manor, Ambleston, Haverfordwest, SA62 5QX
TEL. 01437 741378 MOB. 07801 889584
e-mail: wes@waspees.co.uk

Client
RIBBLE RIVERS TRUST

Scale 1:100
Date MAR 25
Drawn WS

Job title
ALTERATIONS
HORROCKSFORD FARM HOUSE

Drawing title
GROUND FLOOR
PLAN - AS PROPOSED

1200 D013