PROPOSED SECTION Z-Z

OLD DAIRY - WHITEWELL ROAD - COW ARK - CLITHEROE - BB7 3DG

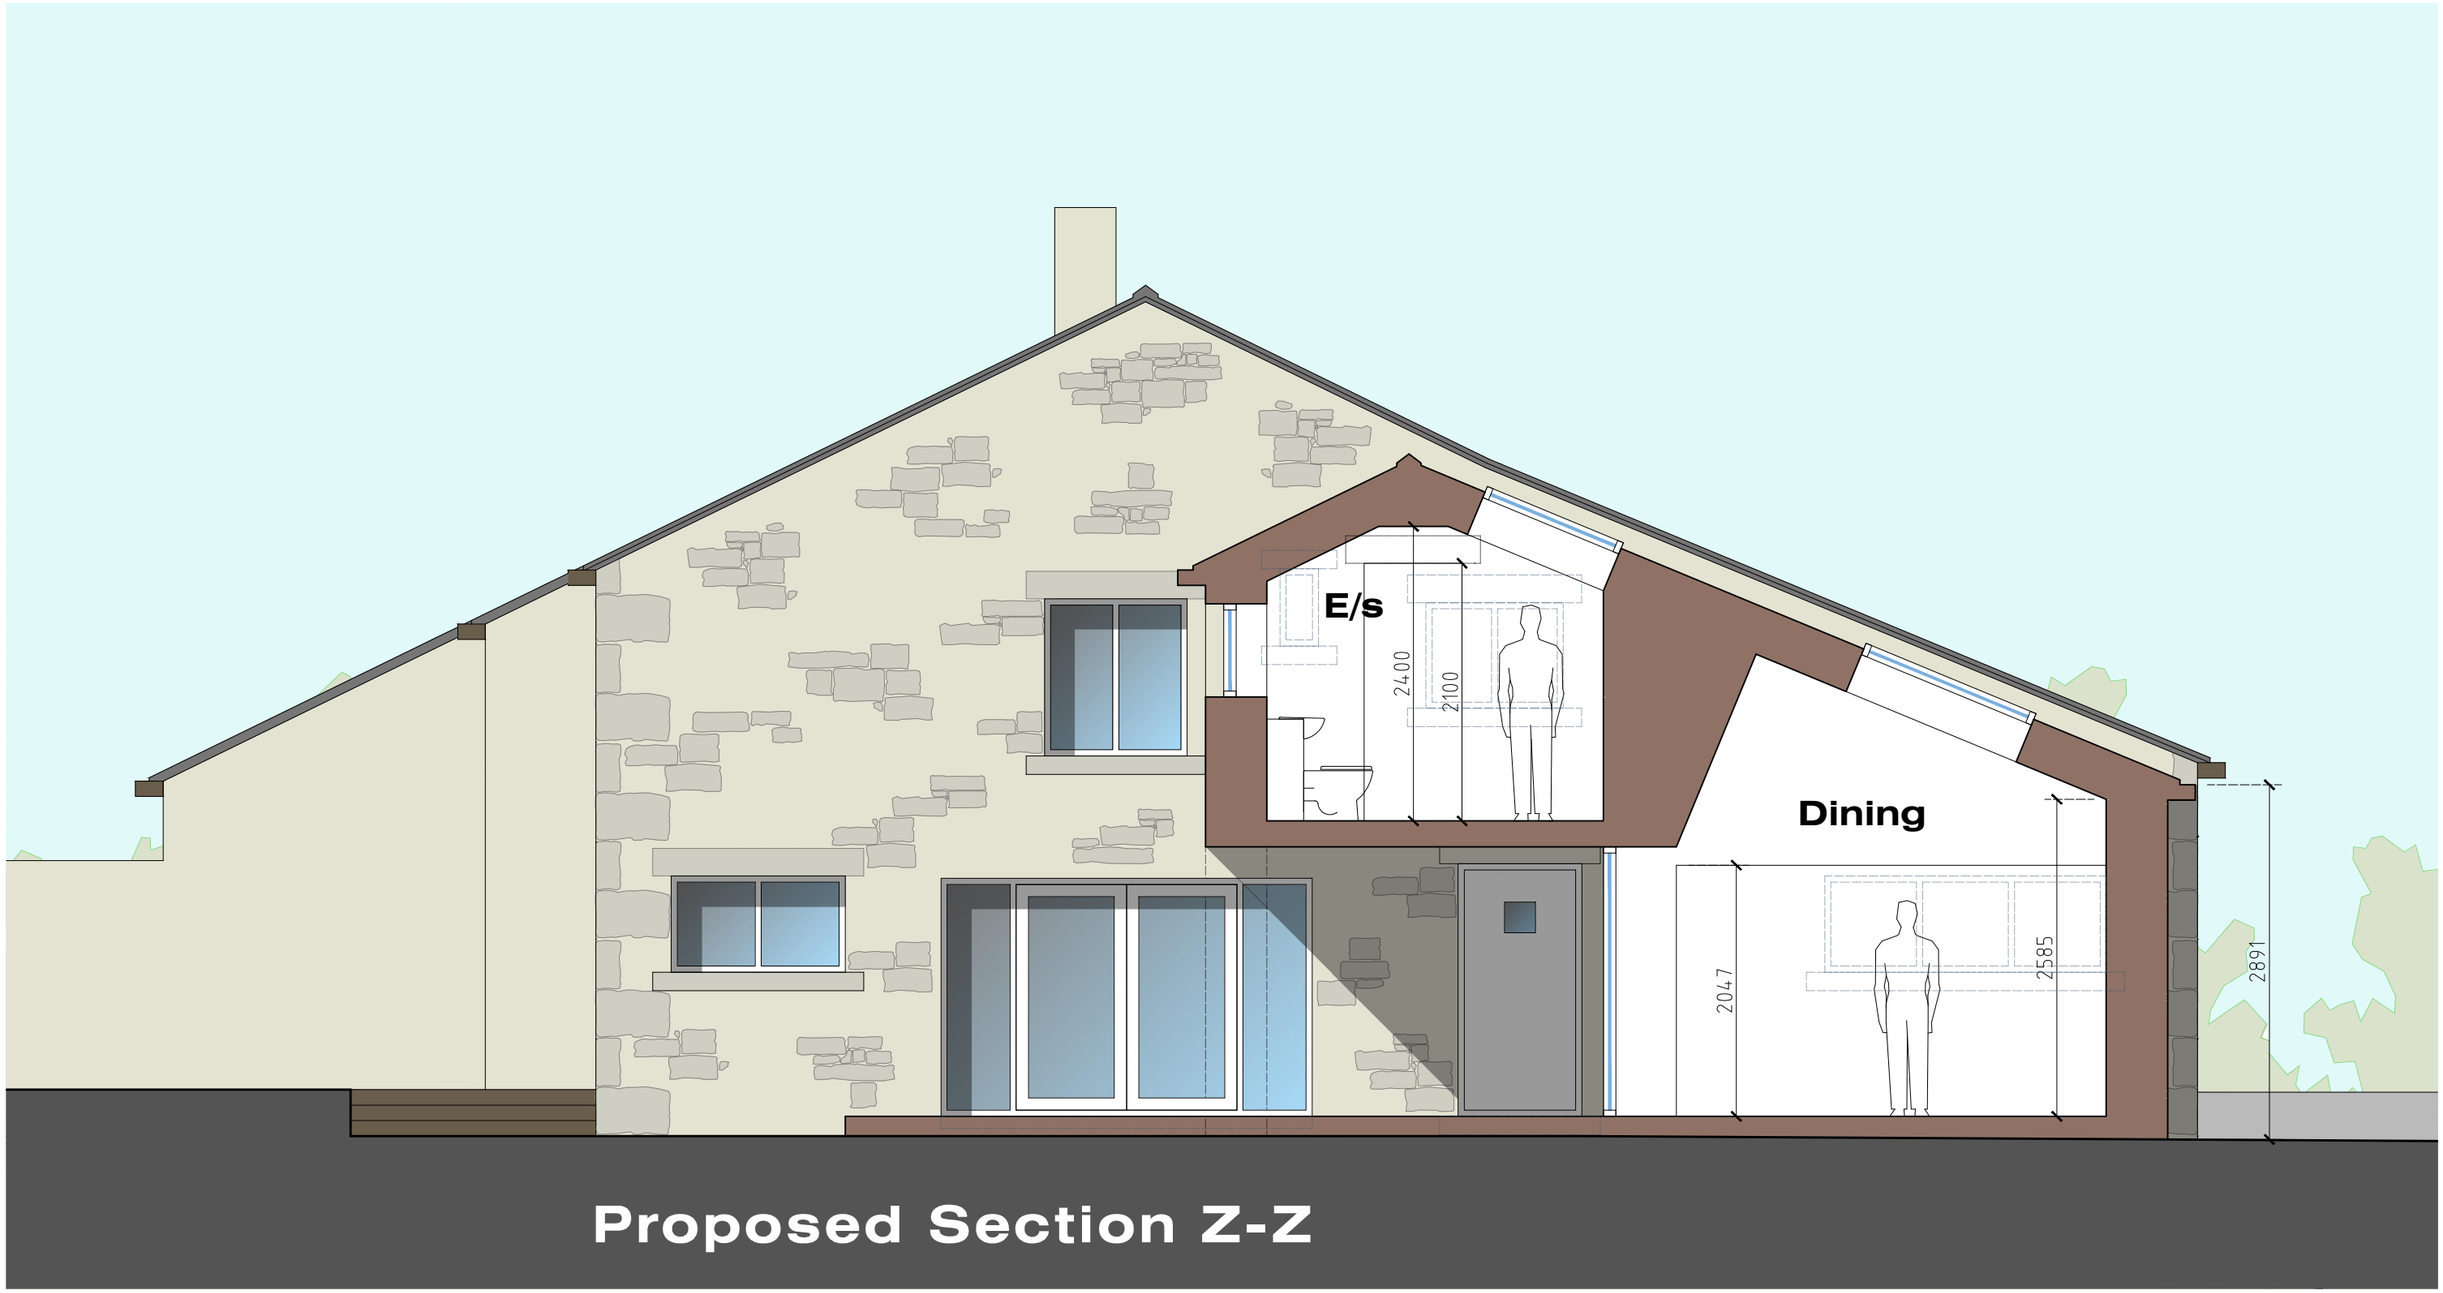

Proposed Section Z-Z

MR & MRS BONNER: 2-STOREY SIDE EXTENSION: OLD DAIRY WHITEWELL ROAD COW ARK CLITHEROE BB7 3DG	JM-0330	010	
	PROPOSED SECTION Z-Z		Date: 03.04.25 Drawn: J Monks Scale: 1:50 Paper Size: A3

MONKS-ARCHITECTURAL-DESIGN
25 BIRCHFIELD DRIVE - LONGRIDGE- PRESTON - PR3 3HP