This drawing is to be read in conjunction with all relevant Architect, consultants' and specialists' drawings and specifications. The Architect is to be notified of any discrepancies before proceeding. Do not scale from this drawing. All dimensions and levels are to be checked on site. This drawing is subject to copyright. All work carried out before Planning and Building Permission has been granted is at the contractor/clients risk.

Note: proposed drawing based on OS dwg information. All illustrated dimensions are approximate and all site dimensions are to be checked on site and subject to site survey.

0 5 10 15m

1:200 scale

N
W (EVENING)
E (MORNING)
S (MIDDAY)

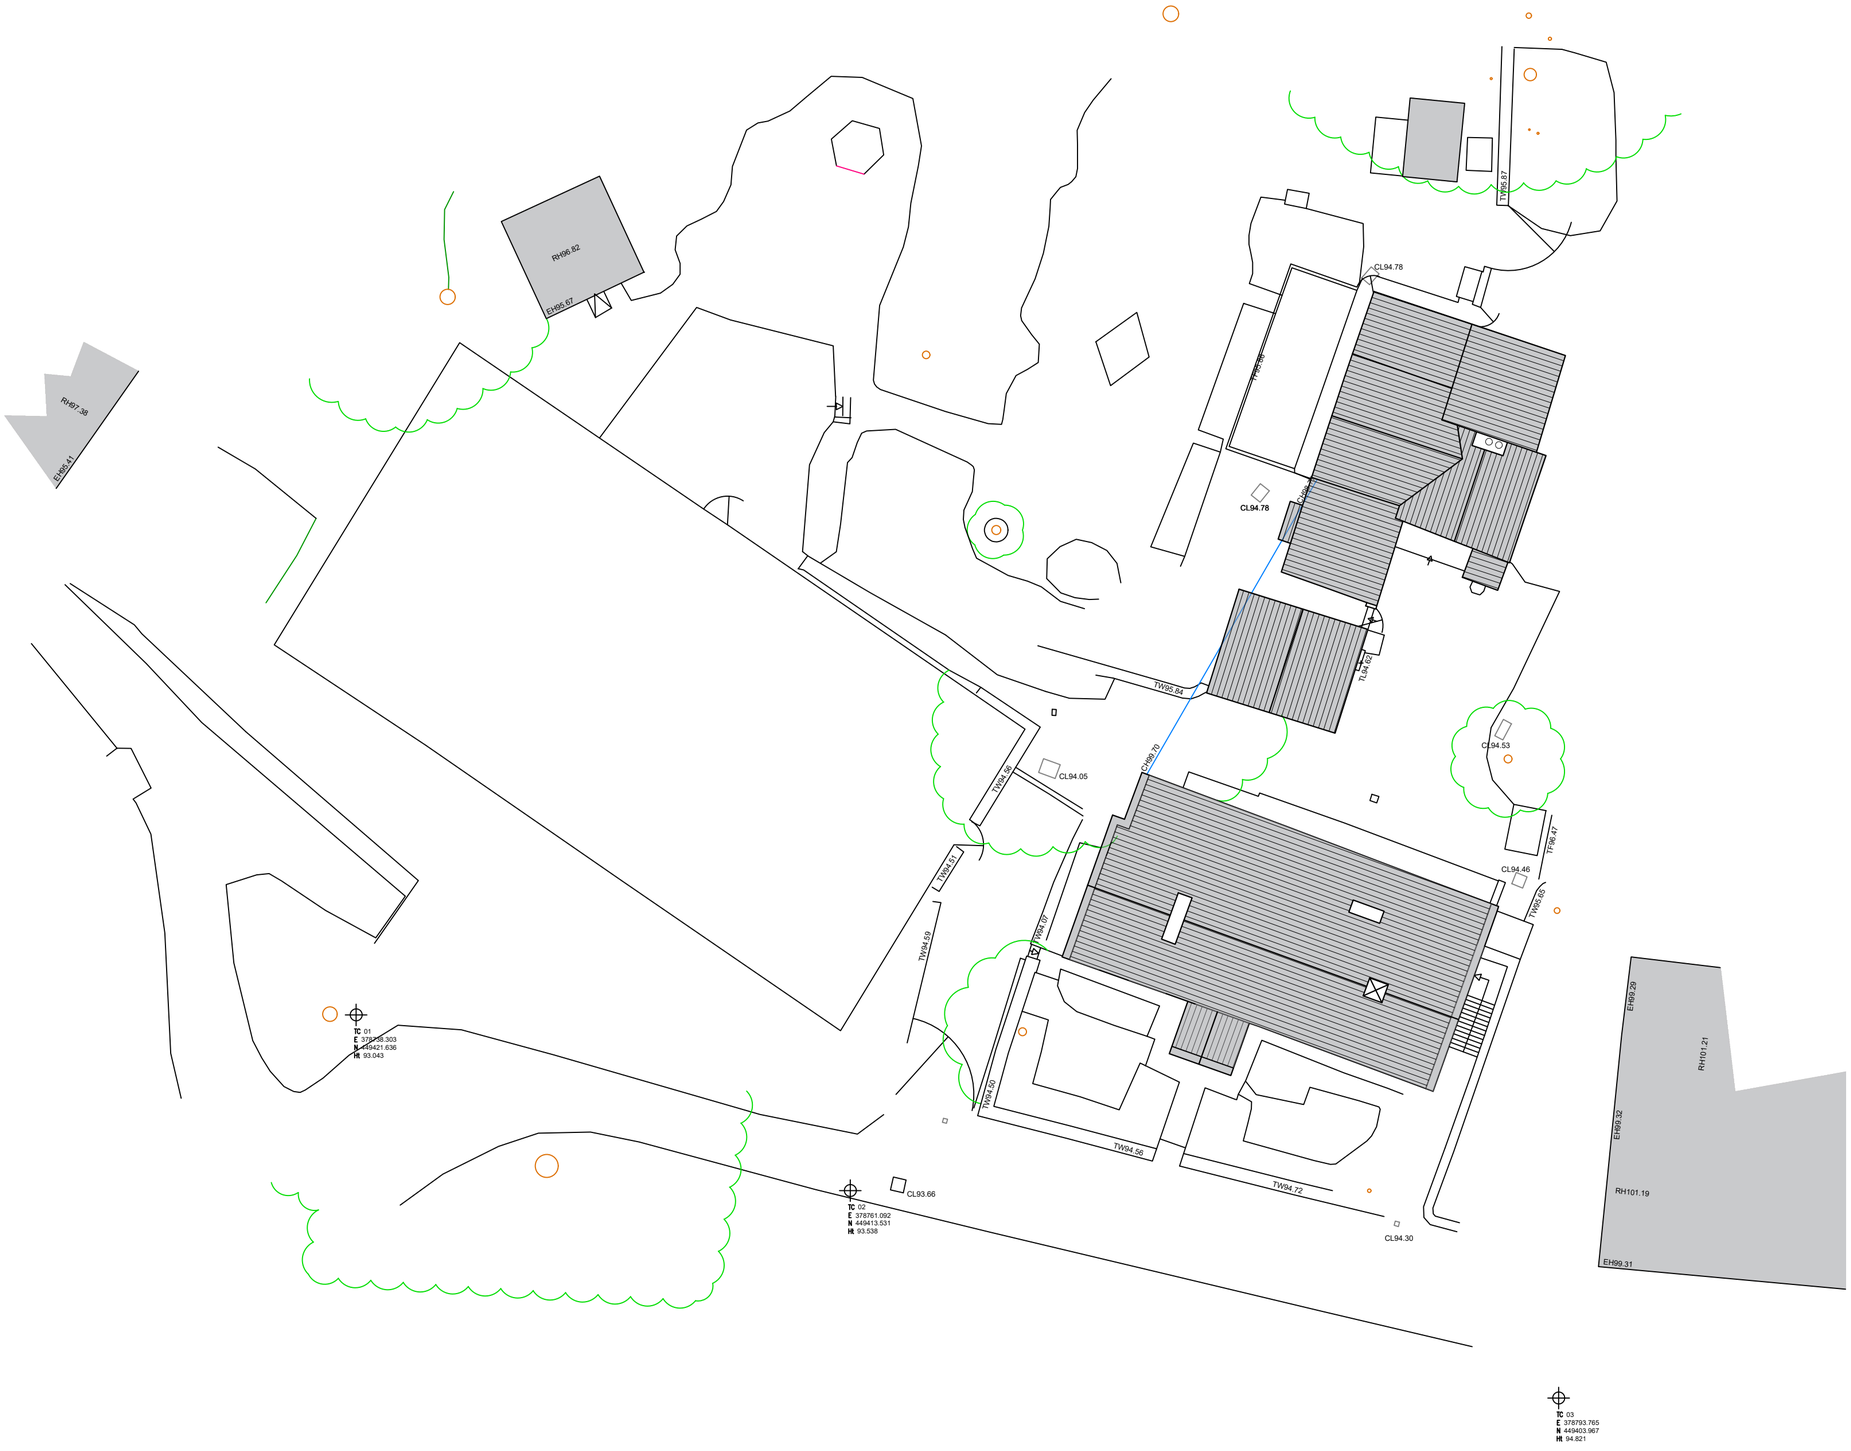

A RBM Note amended. 19.06.2025

Client
Mr and Mrs Shepherd

Job Title
Proposed Extensions and Alterations to
The Court House
Bolton by Bowland

Drawing Title
Existing Site Plan

Scale	Date	Drawn
1:200 @A2	May 2025	TriCAD/CC

SUNDERLAND PEACOCK ARCHITECTS
SUNDERLAND PEACOCK & ASSOCIATES LTD.
HAZELMERE, PIMLICO ROAD, CLITHEROE
LANCASHIRE, BB7 2AG
T 01200 423178 F 01200 427328
E info@sunderlandpeacock.com
www.sunderlandpeacock.com

7184 - E11 REV A