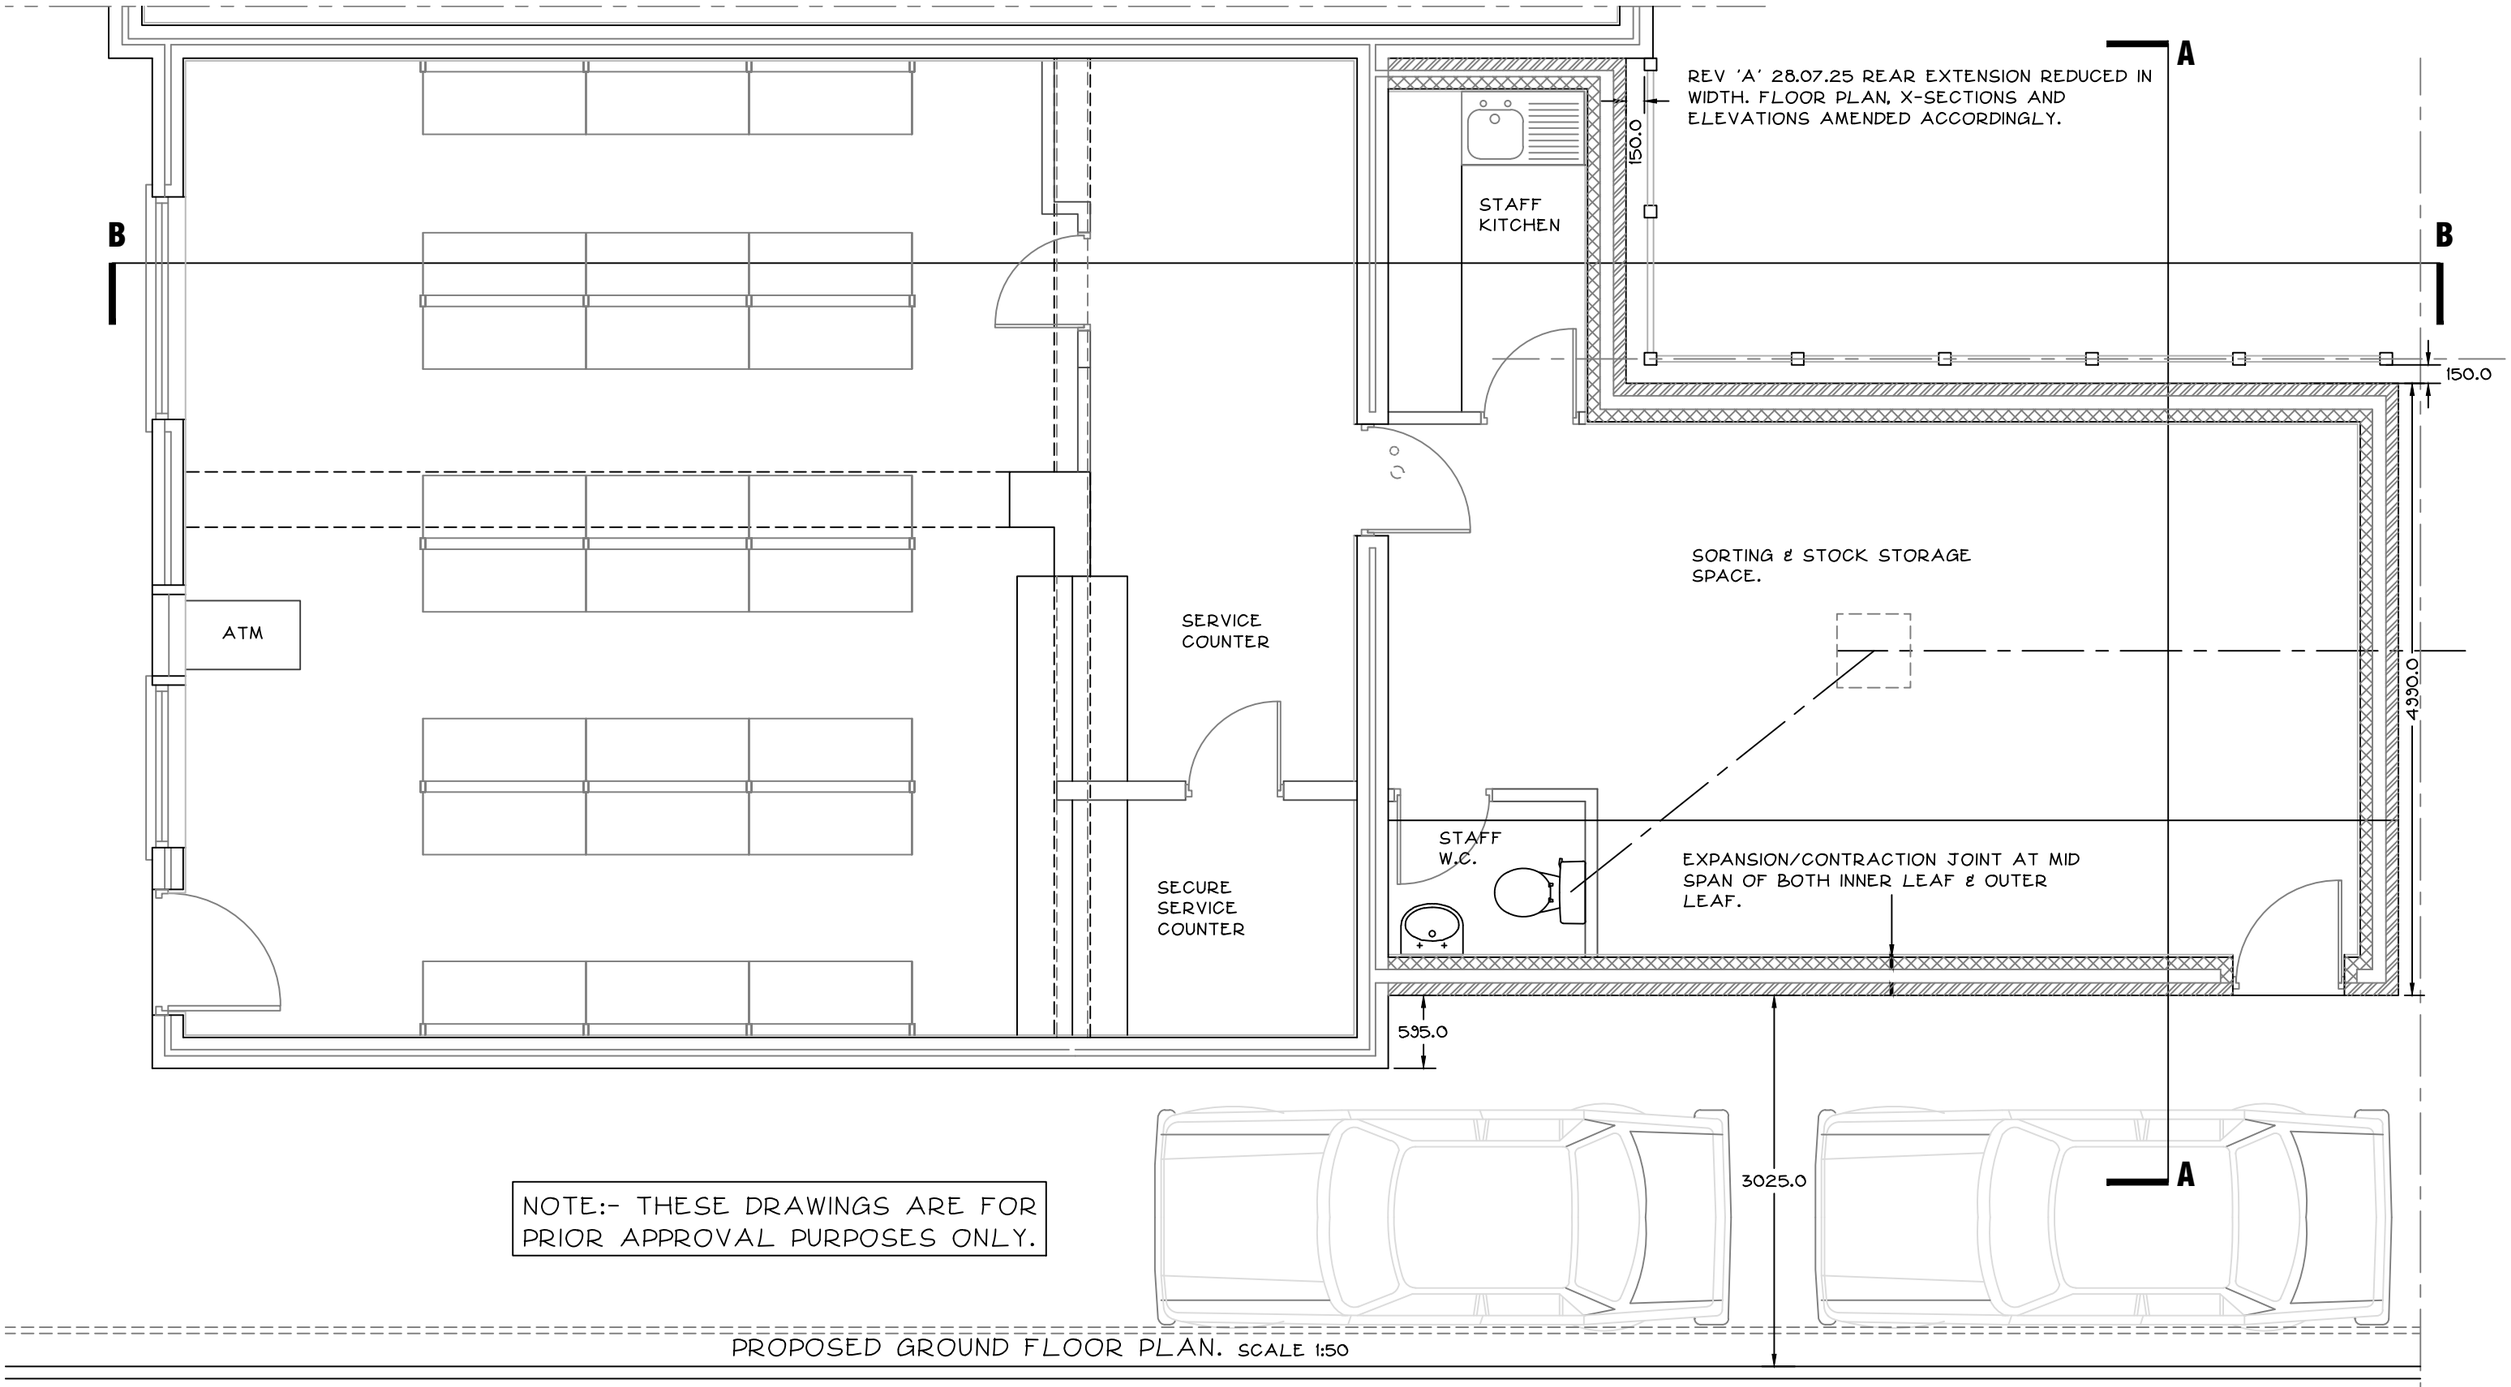

NOTE:- THESE DRAWINGS ARE FOR PRIOR APPROVAL PURPOSES ONLY.

PROPOSED GROUND FLOOR PLAN. SCALE 1:50

Revision		A
Issued	14.04.25	28.07.25
PLANNING DEPT	1	1
CLIENT	1	
BUILDING REGS		

title

PROPOSED REAR SINGLE STOREY EXTENSION TO FORM STRORAGE AREA AT:- KING ST POST OFFICE, WHALLEY. BB7 9SW.

PROPOSED GROUND FLOOR PLAN.

YOUNUS KHAN
ARCHITECTURAL CONSULTANT

YOUNUS KHAN B.A (HONS) ARCH. DIP. ARCH.
TEL + FAX BLACKBURN 01254 691988. MOBILE 07930 344601

date	drawn	checked	rev.
FEB 2025			
scale	project no.	drawing no.	
1:50	3781	02	A