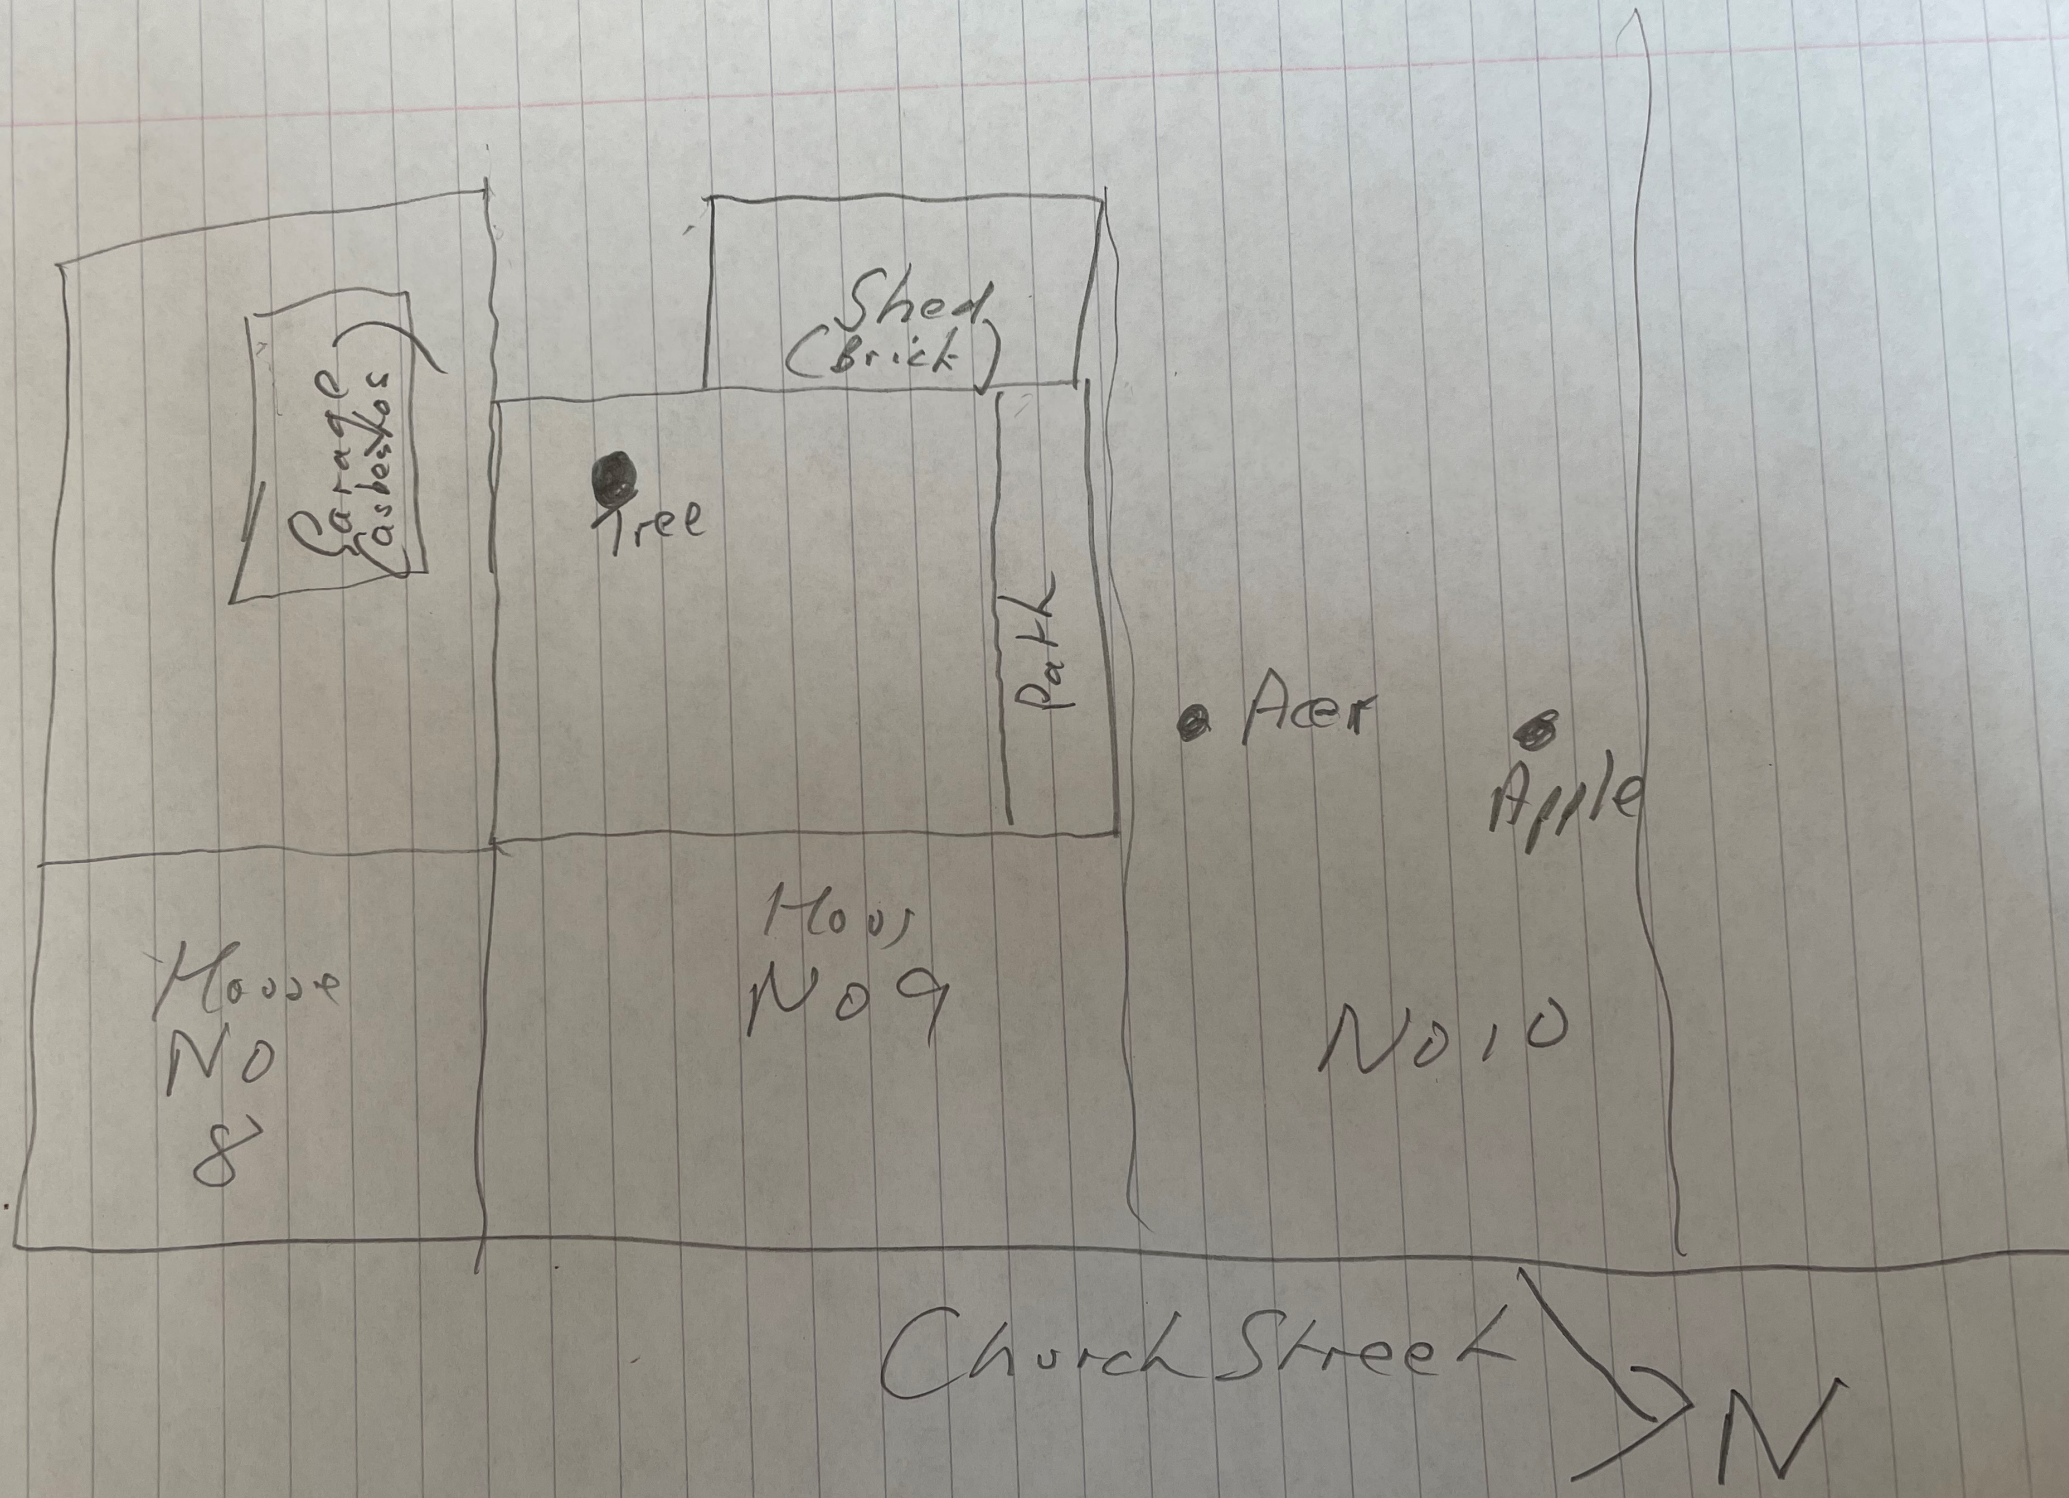
Garage
Asbestos
Shed
(Brick)
Tree
Path
Acer
Apple
House
No
8
House
No 9
No 10
Church Street
N