General Notes

- This Drawing is to be read in conjunction with all relevant Engineers, Architects, Service Engineers and Subcontractor drawings.
- Review all drawings and report any discrepancies to Engineer prior to commencement.
- Do not scale from this drawing. All dimensions and levels including any abutment to existing structures to be checked on site prior to commencement.
- Work from figured dimensions only.
- No deviation from details shown on this drawing is allowed without Engineers prior permission in writing.
- All work is to be carried out in accordance with the relevant specifications issued by Engineer, British Standard Codes of Practice, Statutory requirements and the Contract Documents.

LEGEND

- Proposed manhole location
- Proposed ACO location
- G — Proposed gully location

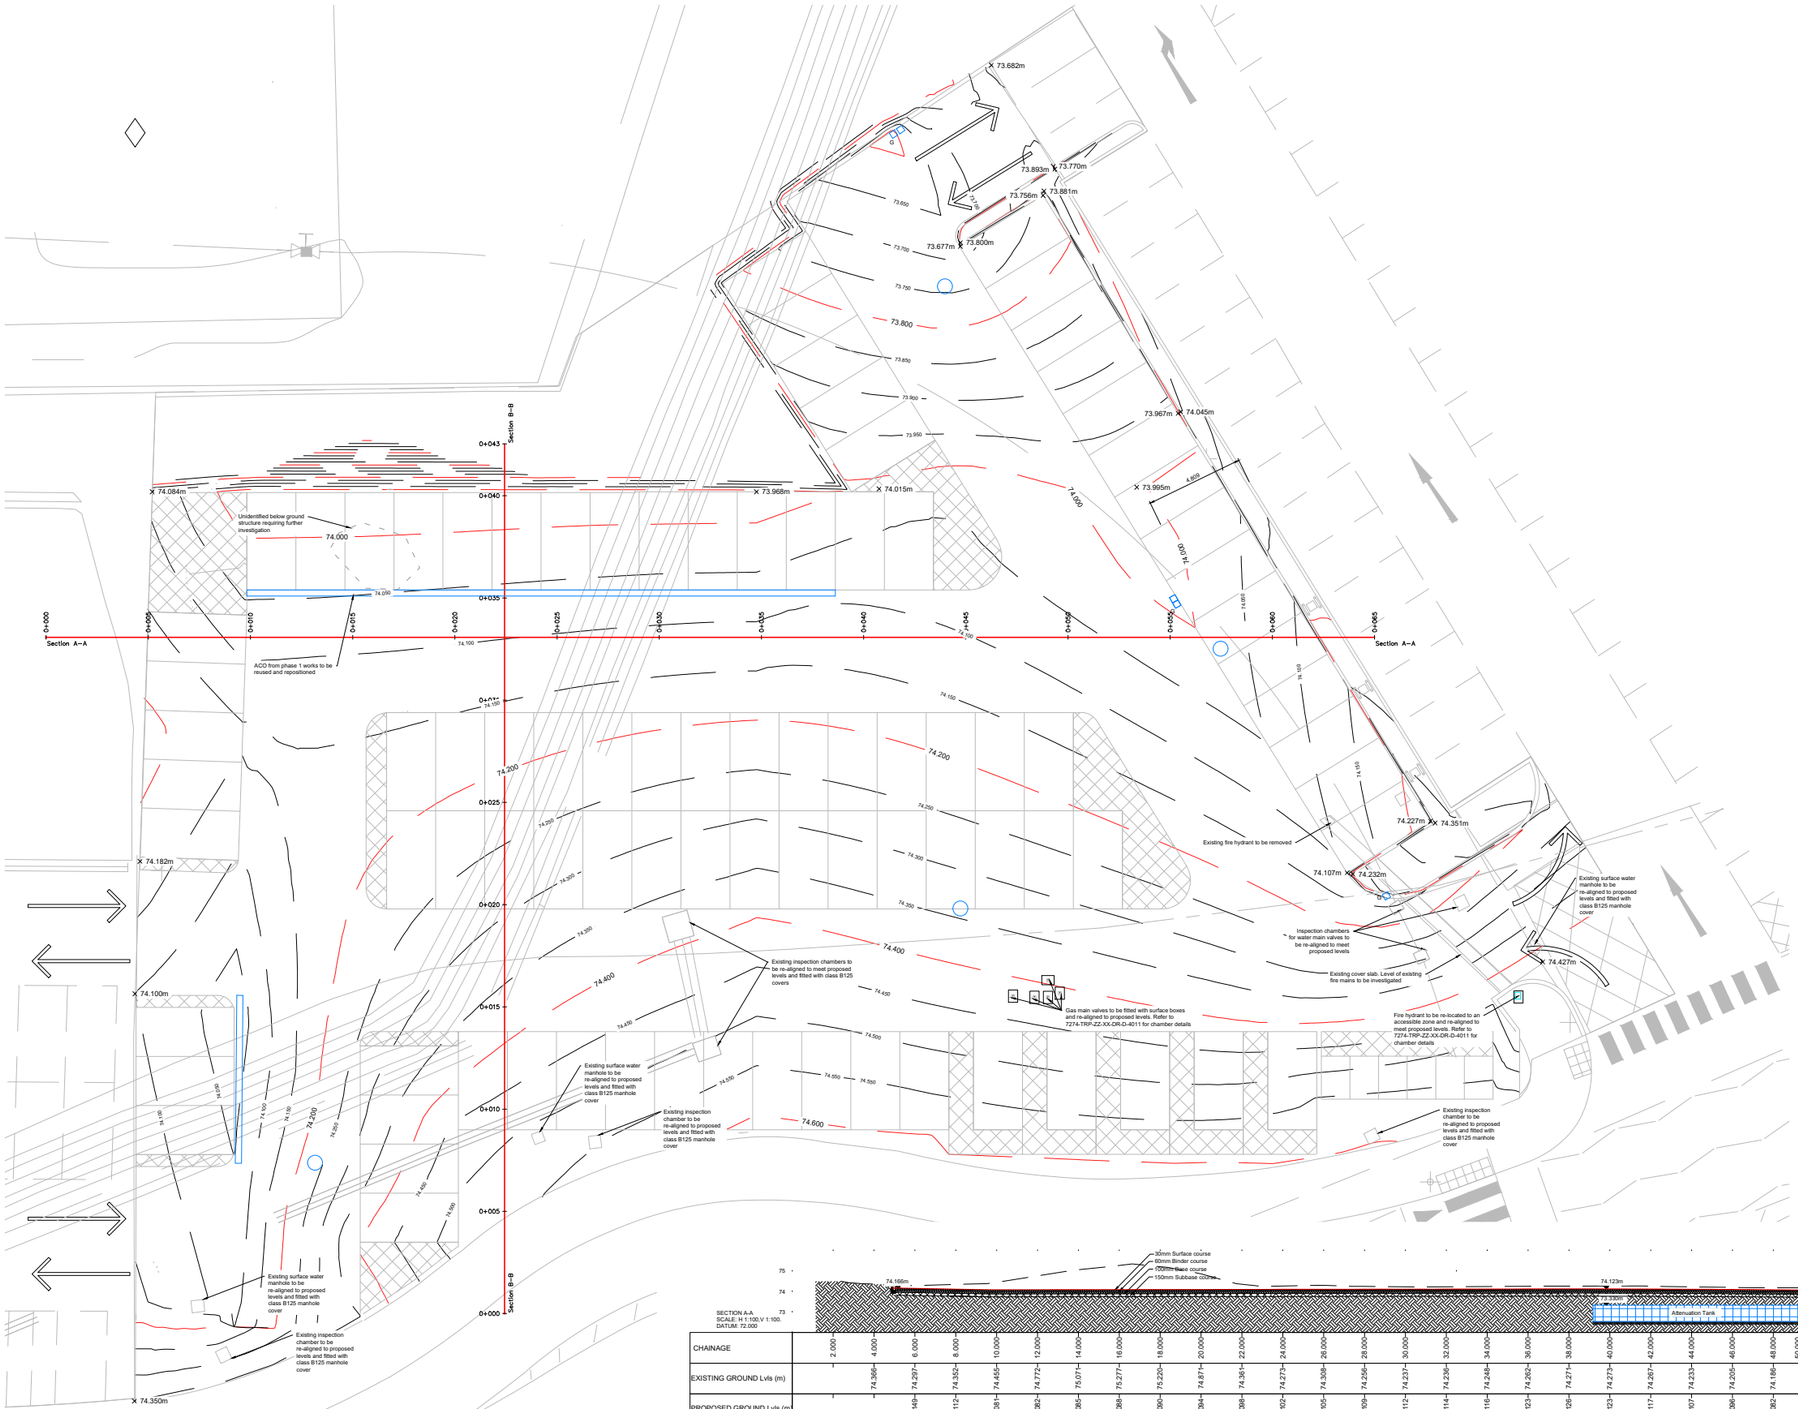

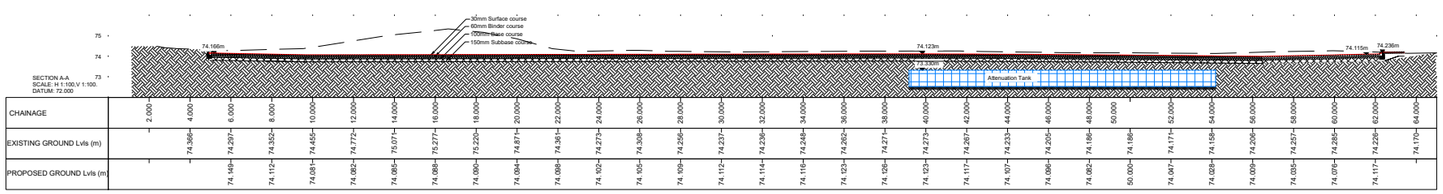

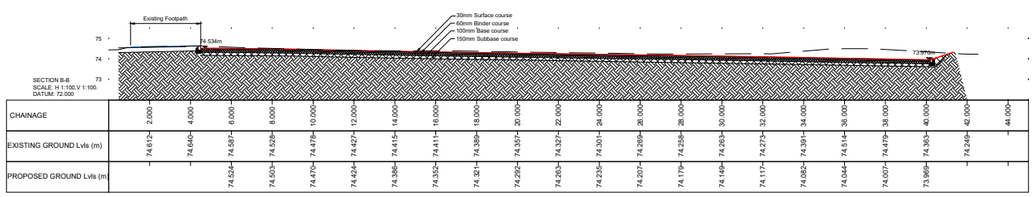

Rev.	P01	Issued for Planning — 20-06-2025 / AP
	Description	Date By
Project	Car Park	
Client		
Drawing Title	Proposed Car Park Finished Levels & Sections Phase 2	

Ref.	Project No.	Drawn By	Checked	Date	Scale	Sheet
	7274	AP	TR	May 25	1:100	A0

Drawing Number	Status	Description	Revision
7274-TRP-CR-XX-DR-C-5450	D2	Issue for Planning	P01