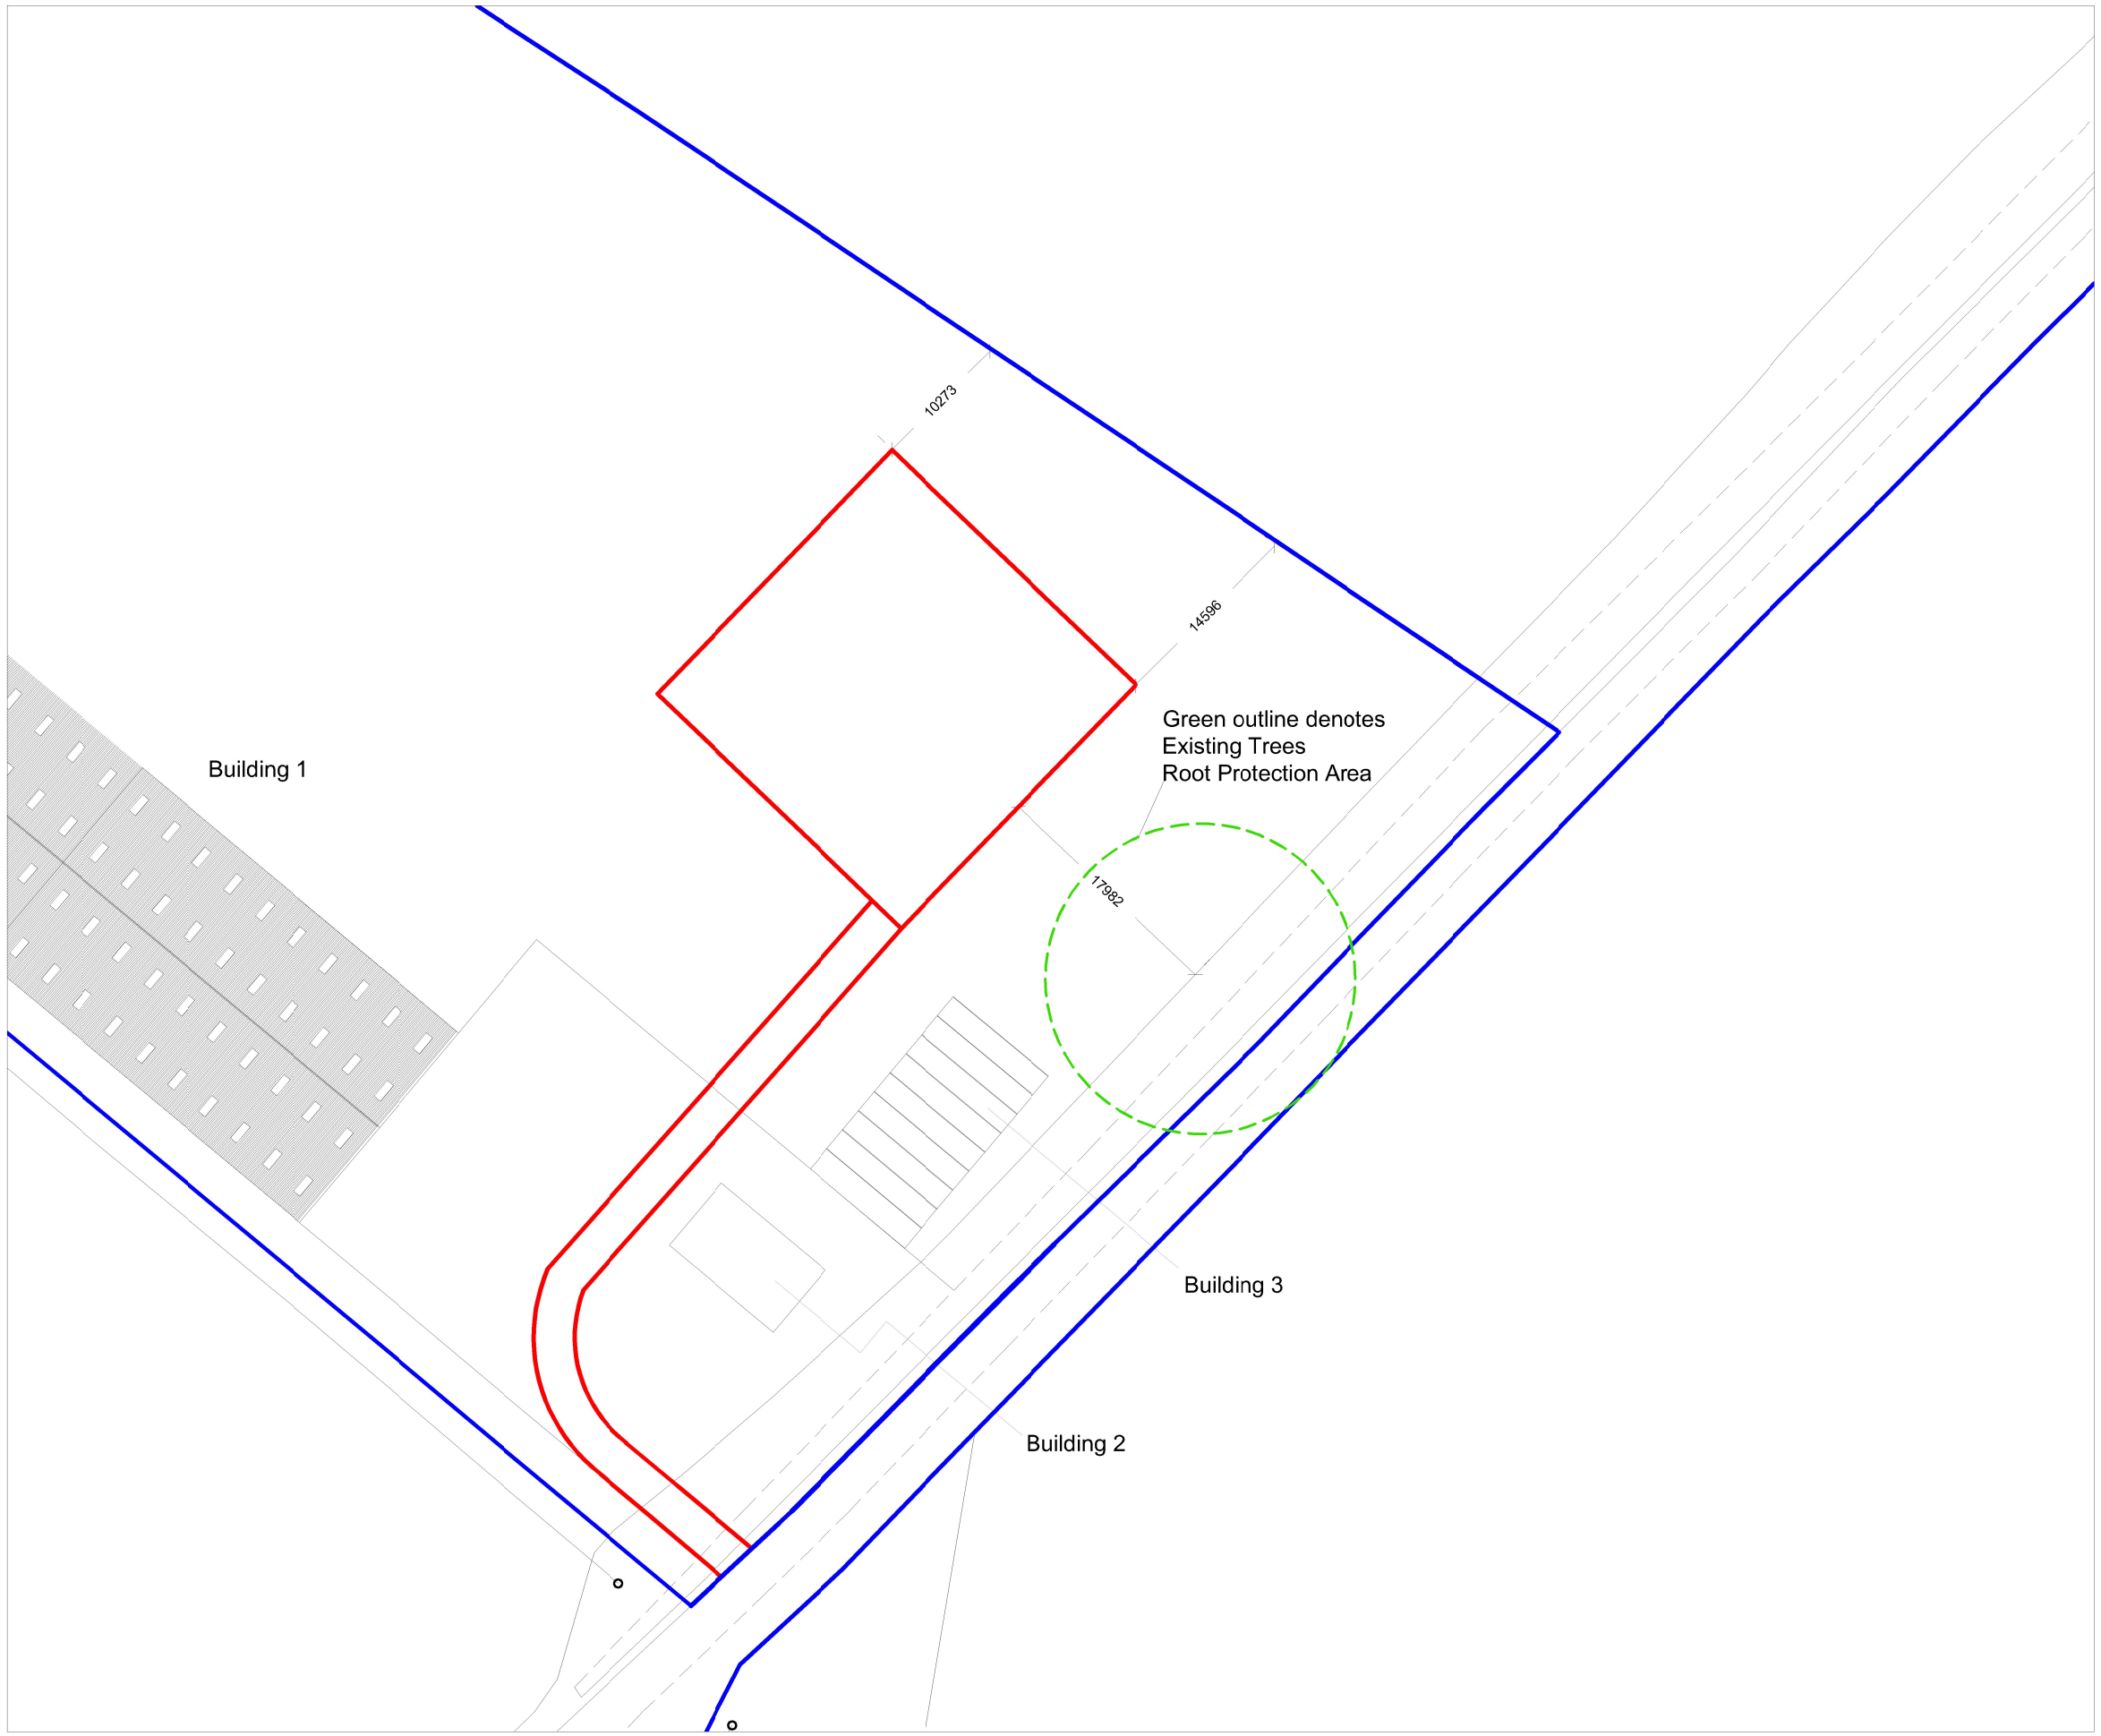

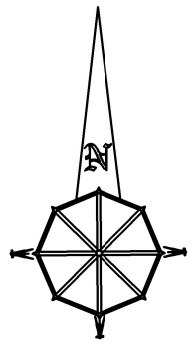

Gary Hoerty Associates
Gary Hoerty Assodates Chartered Surveyors
Suite 9 - Grindleton Business Centre
The Spinney
Grindleton
Clitheroe
Lancashire BB7 4DH

T: 01200 449700
Email: info@ghaonline.co.uk

Project: (No: How.391.2541.GH)

Outline planning application for a farm workers dwelling on land at Lower Standen Hey Farm, Whalley Road, Clitheroe.
BB7 1PP

Title: Site Plan

Drawing No: How/391/2541/02

Drawn: EP
Edited: LI

Client: Mr B. Howarth

Date: 20.06.25

Scale: 1:500@ A3

Amendments: