Reproduced from Superplan Data® by the permission of Ordnance Survey® on behalf of the Controller of Her Majesty's Stationery Office. © Crown Copyright 2002. All rights reserved. Licence number AL100034996.

SITE ACCESS PLAN

0 1 2 4 6 8 10m

1:100 Scale

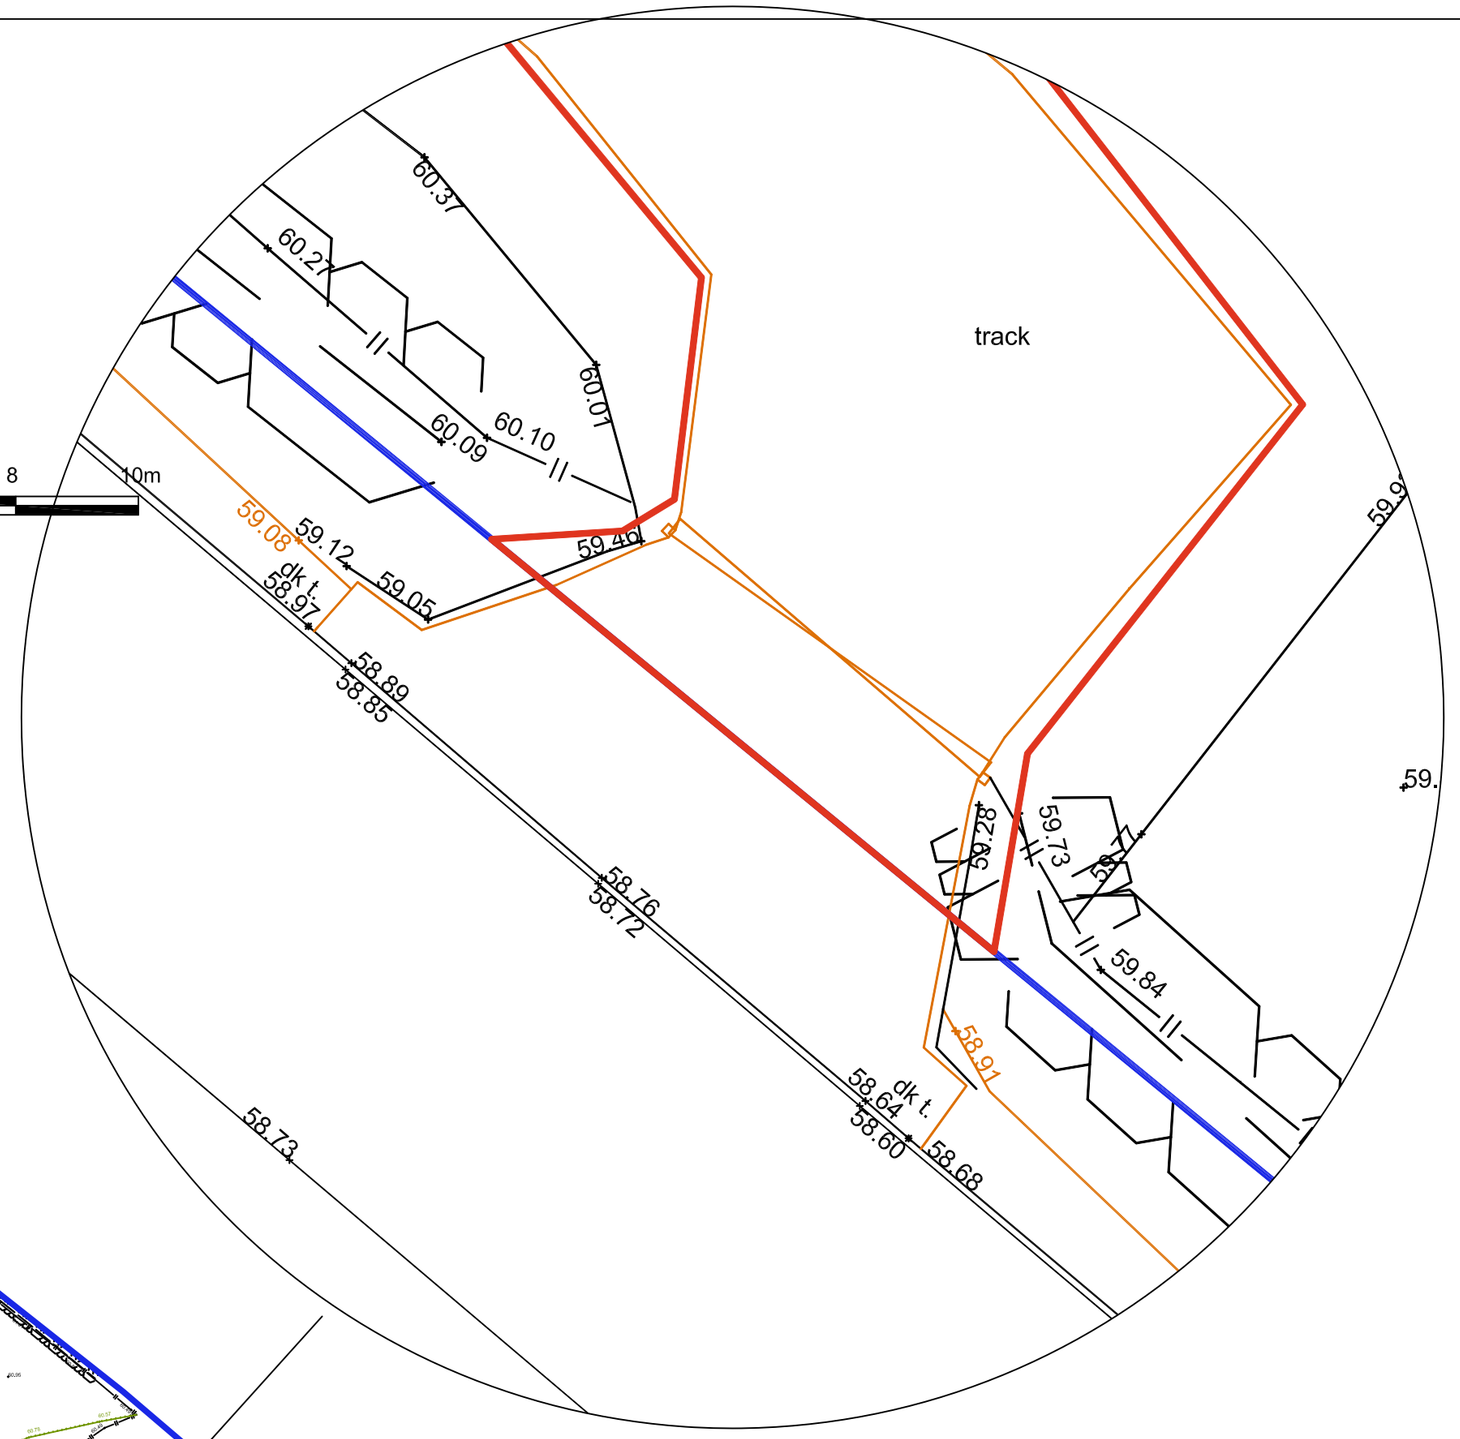

SITE LOCATION PLAN

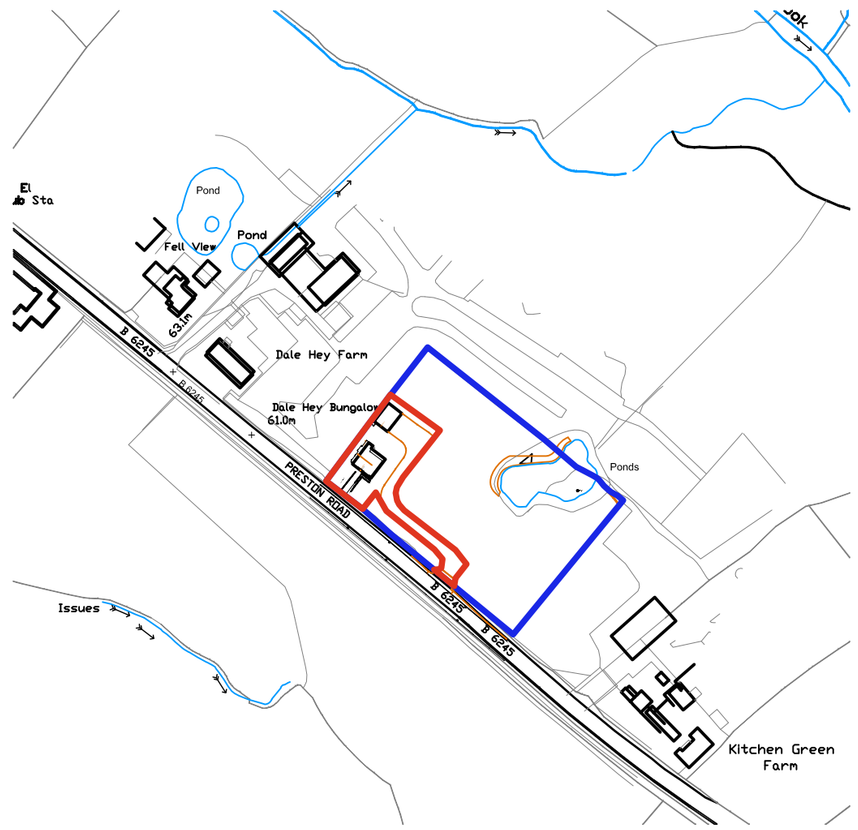

0 25 50 100 150 200 250m

1:2500 Scale

N

SITE LAYOUT PLAN

0 5 10 20 30 40 50m

1:500 Scale

Mr & Mrs O'Meara			
Dale Hey, Preston Road **Ribchester** **Existing Access**		Drwg No. **A4578-PL02**	Rev.
		Scale **As Shown**	Sheet Size **A2**
PSA DESIGN	**PSA Design Ltd** The Old Bank House, 6 Berry Lane, Longridge, Preston, PR3 3JA Tel. 01772 786066 www.psadesign.co.uk mail@psadesign.co.uk	Date **April 2025**	
		Drawn **DME**	Checked / Approved

P:\Jobs\Architecture\A4578 - Dale Hey\CAD\Drawings\ex garage combined.dwg