Reproduced from Superplan Data® by the permission of Ordnance Survey® on behalf of the Controller of Her Majesty's Stationery Office, © Crown Copyright 2002. All rights reserved. Licence number AL100034996.

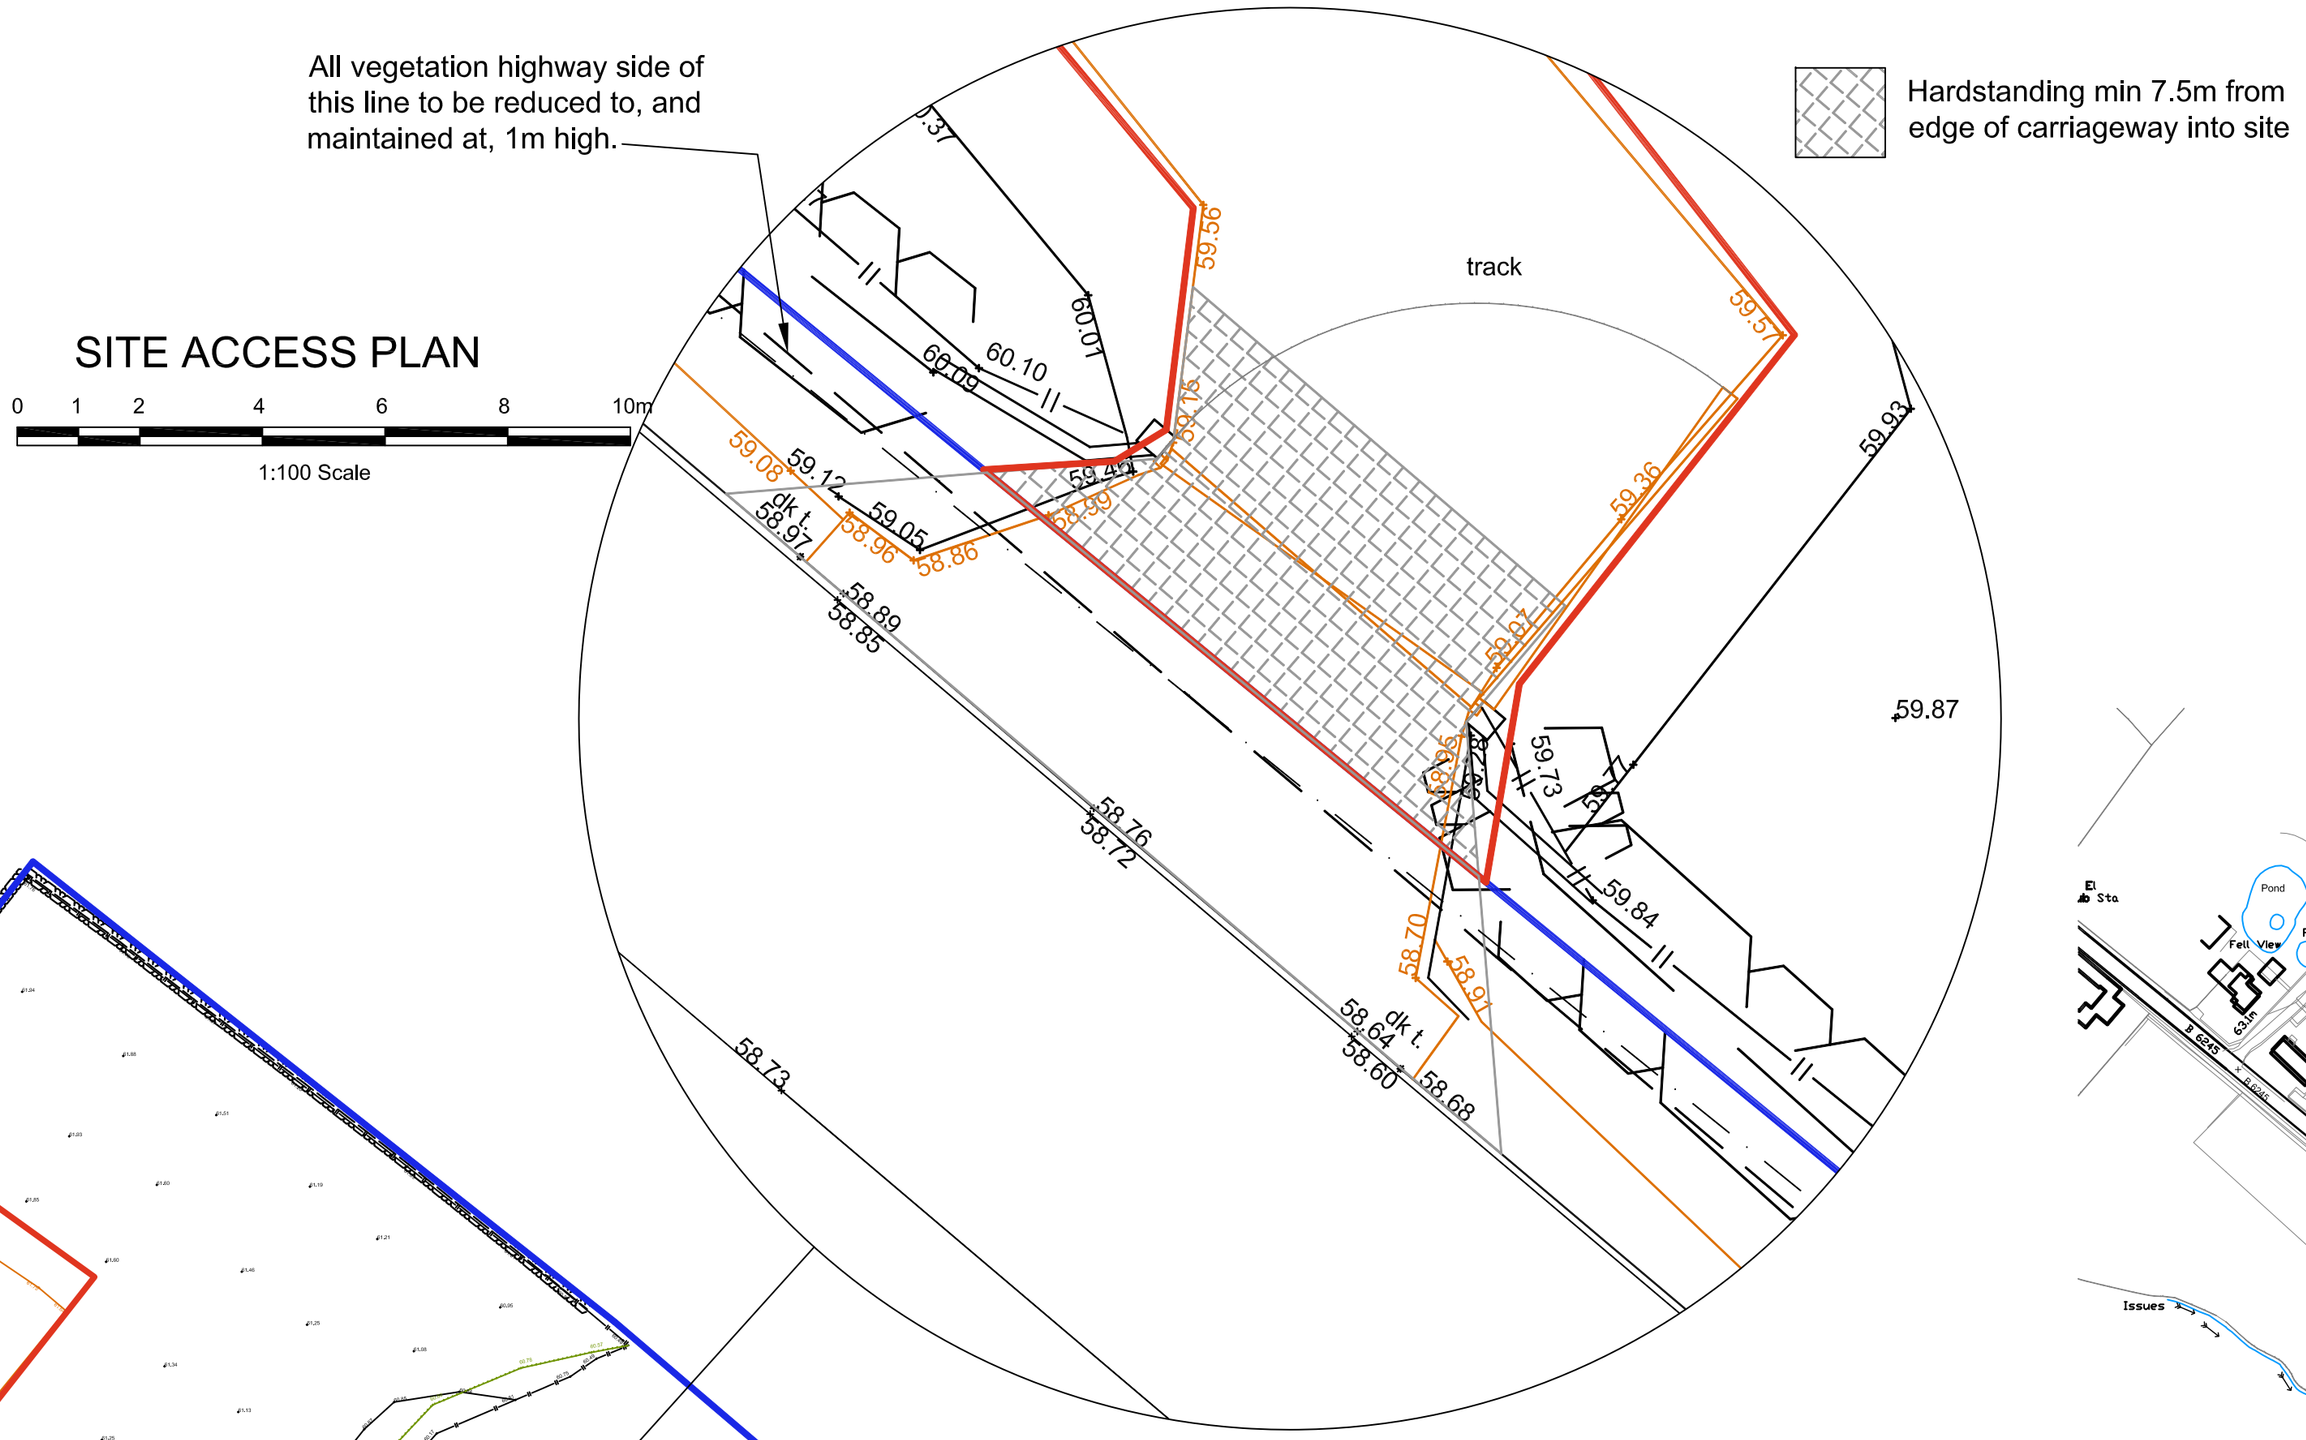

SITE ACCESS PLAN

0 1 2 4 6 8 10m

1:100 Scale

SITE LAYOUT PLAN

0 5 10 20 30 40 50m

1:500 Scale

N

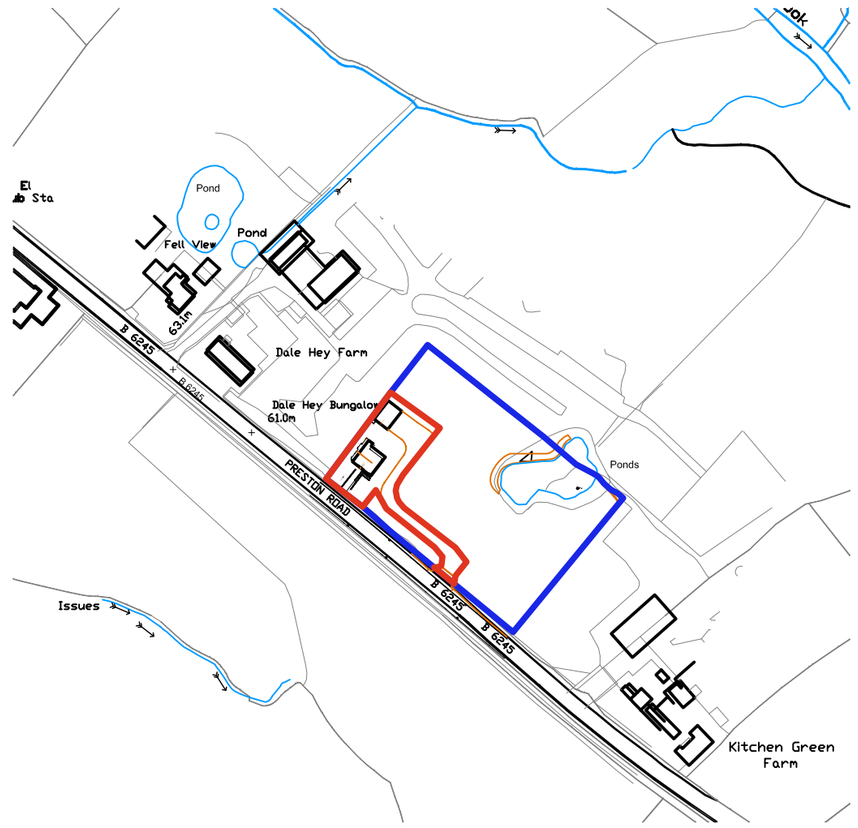

SITE LOCATION PLAN

0 25 50 100 150 200 250m

1:2500 Scale

Mr & Mrs O'Meara

Dale Hey, Preston Road
Ribchester

Proposed New Access

Drwg No.	Rev.
A4578-PL03	**A**
Scale: **As Shown**	Sheet Size: **A2**

PSA DESIGN

PSA Design Ltd
The Old Bank House, 6 Berry Lane,
Longridge, Preston, PR3 3JA
Tel. 01772 786066
www.psadesign.co.uk
mail@psadesign.co.uk

Date		
July 2025		
Drawn	Checked	Approved
DME		

P:\Jobs\Architecture\A4578 - Dale Hey\CAD\Drawings\ex garage combined.dwg