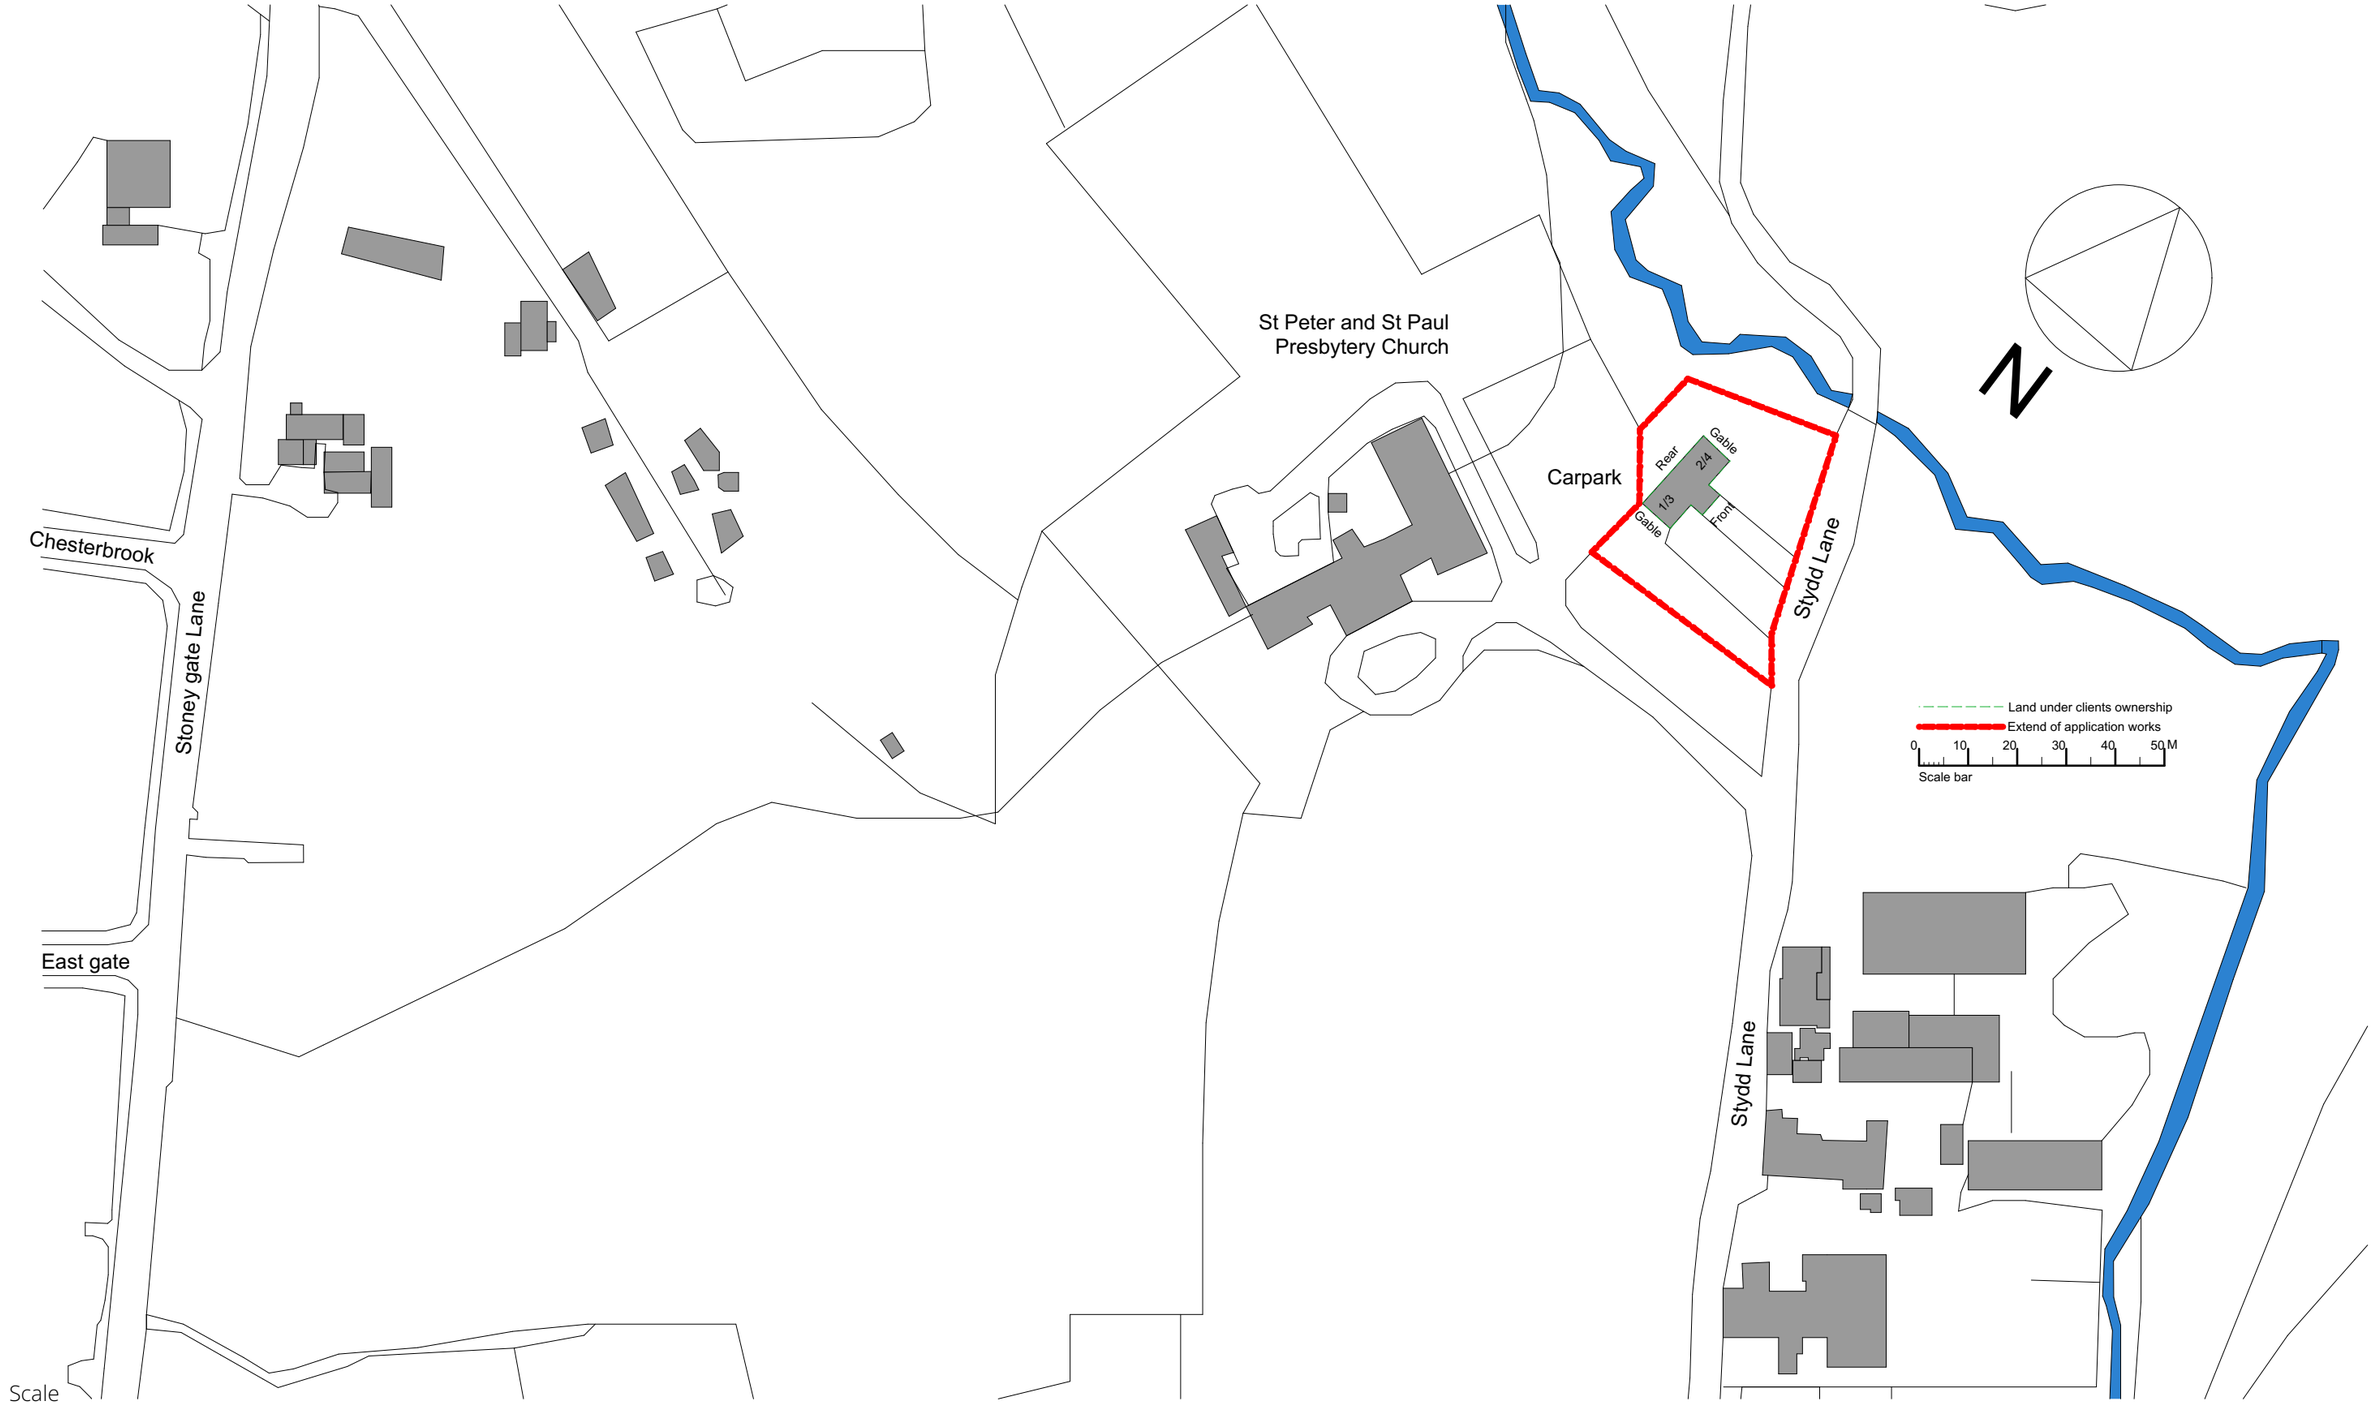

Rev.	Date	Description	Drwn.
V02	(12/08/25)	Red line amended as per planners request (BMc)	

This drawing is copyright of Halsall Lloyd Partnership & must not be reproduced unless specifically agreed in writing.

North

Offices at : Liverpool & Nottingham
Halsall Lloyd Partnership
Address
98 Duke Street
Post Code
L1 5AG
Issuing Office
Liverpool
Tel
0151 708 8944
Website
www.hlpdesign.com

Drawing Title
SITE LOCATION PLAN
Project
Number 1-4, Almhouses, Stydd lane, Ribchester, PR3 3YQ
Client
Your Housing Group

Scales @ A3	First issue Date	Drawn	Check
1:1250	31/05/24	BMc	GL

Job Number / Dwg. No. / Revision
3184_L_03_V02

RIBA Stage . Drawing Status
[2] - Planning/ Listed building consent

Halsall Lloyd Partnership
ARCHITECTS & DESIGNERS