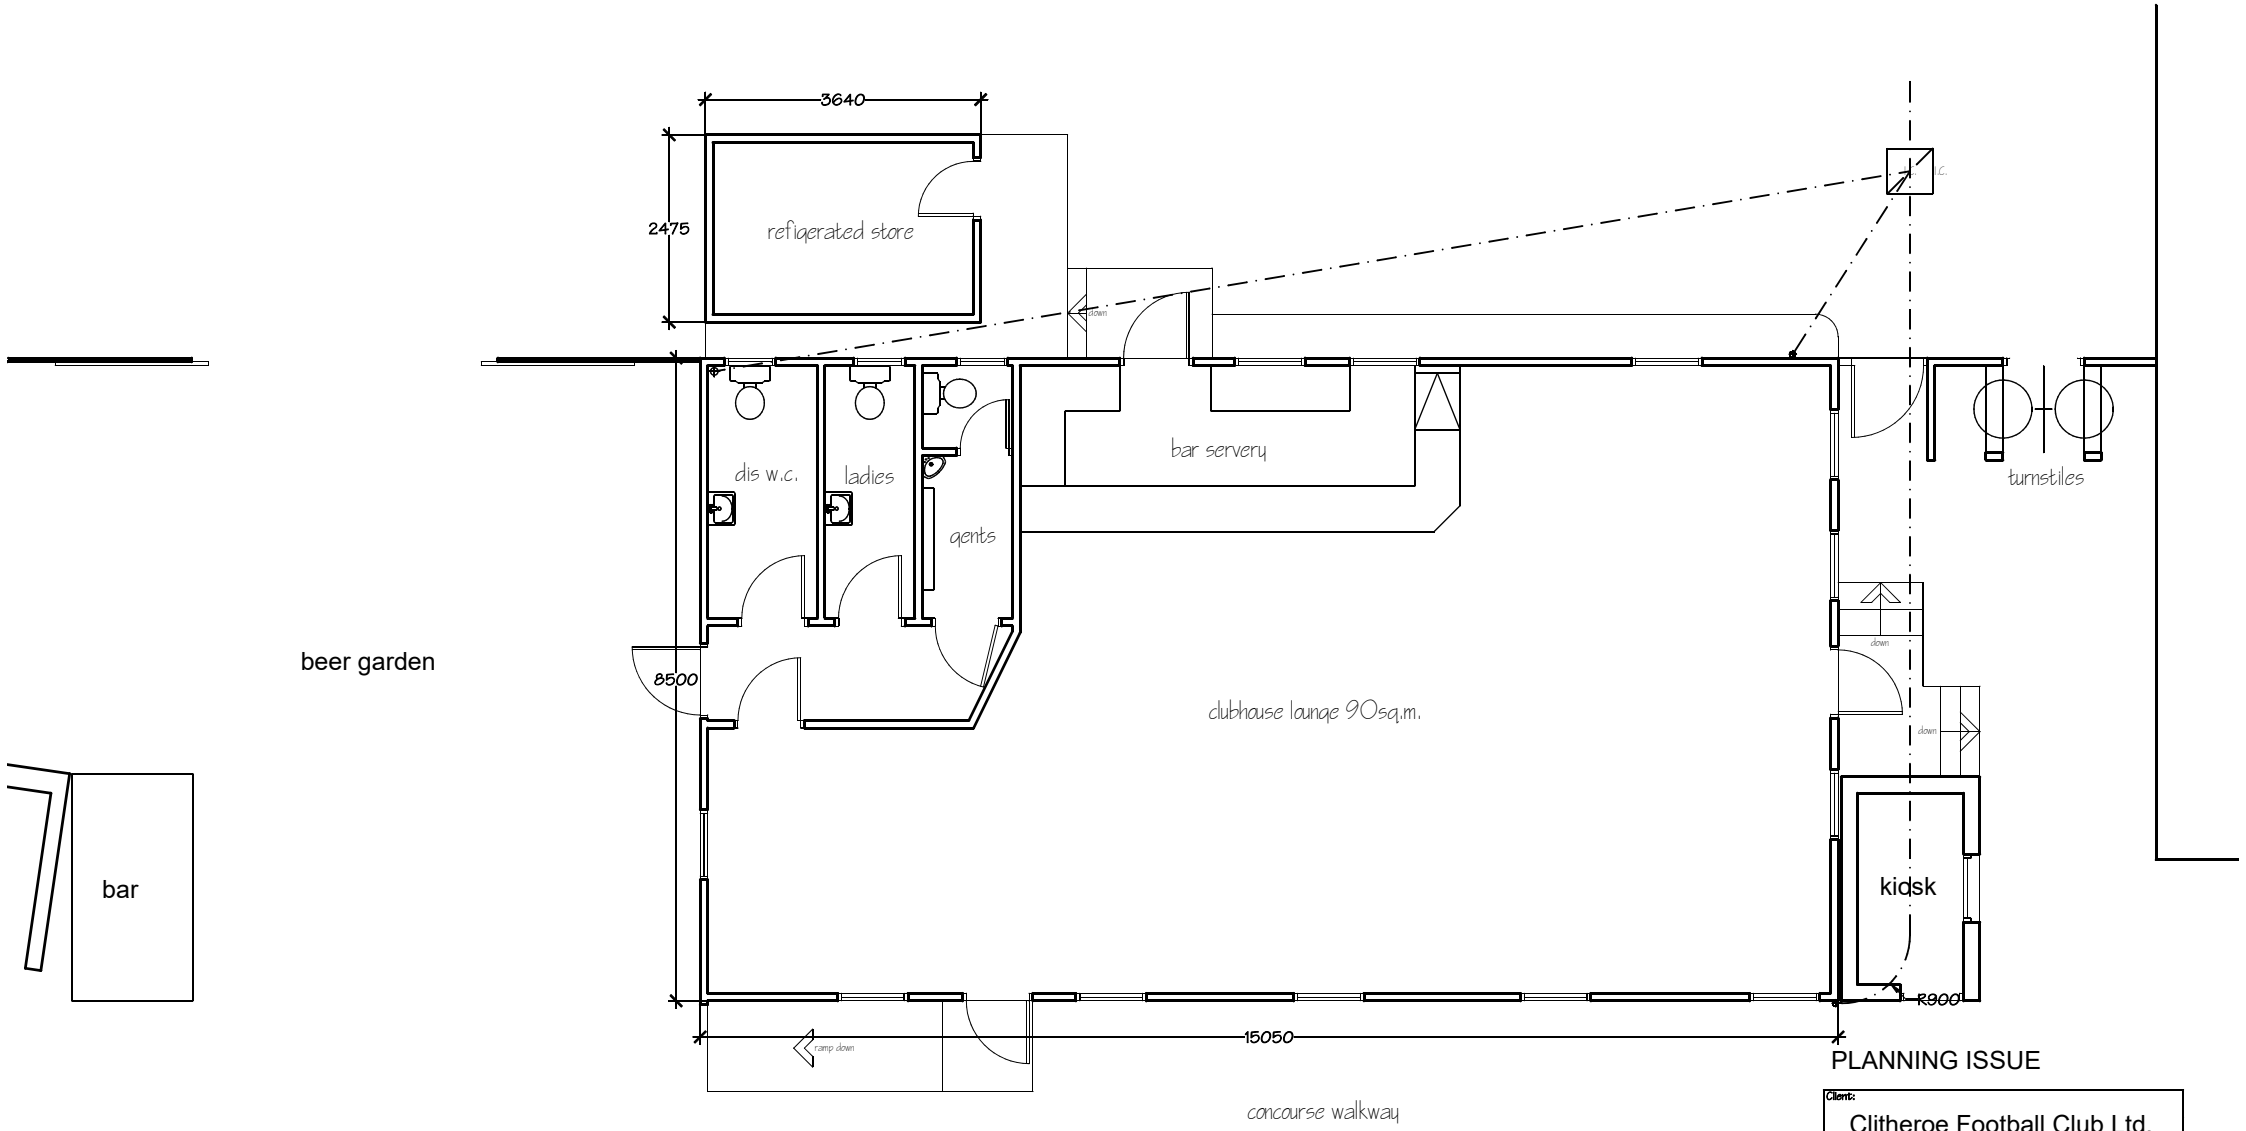

PLANNING ISSUE

Client:	Clitheroe Football Club Ltd.
Project:	Proposed New Clubhouse & Community Hub Shawbridge Pendle Road Clitheroe
Dwg title:	Existing Floor Plan
Scale @ A4: 1:100	Date: 30.07.25 / Drawn by: PD
Drawing no. 1720 - 01	Rev. -

PD Construction Consultants
7 Beech Street, Clitheroe, Lancs
BB7 2LL
tel: 07976 771297
email: pdcc@hotmail.co.uk

RICS®

metres
0 1 2 3 4 5