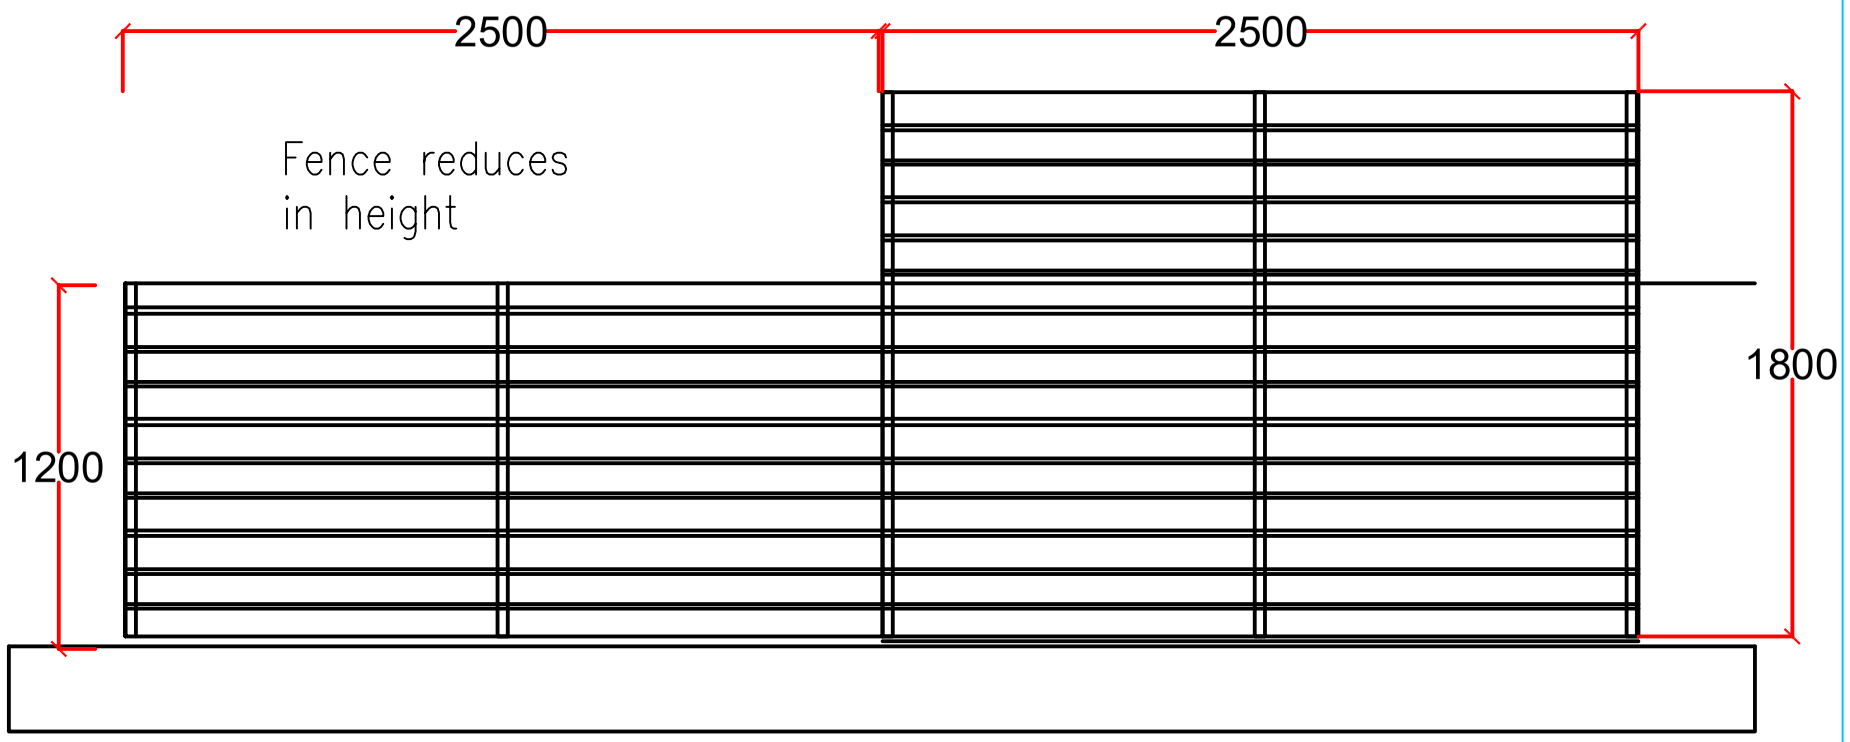

Proposed 1.8m & 1.2m high timber boundary fence. Treated timber in a horizontal pattern

1:25 @ A3