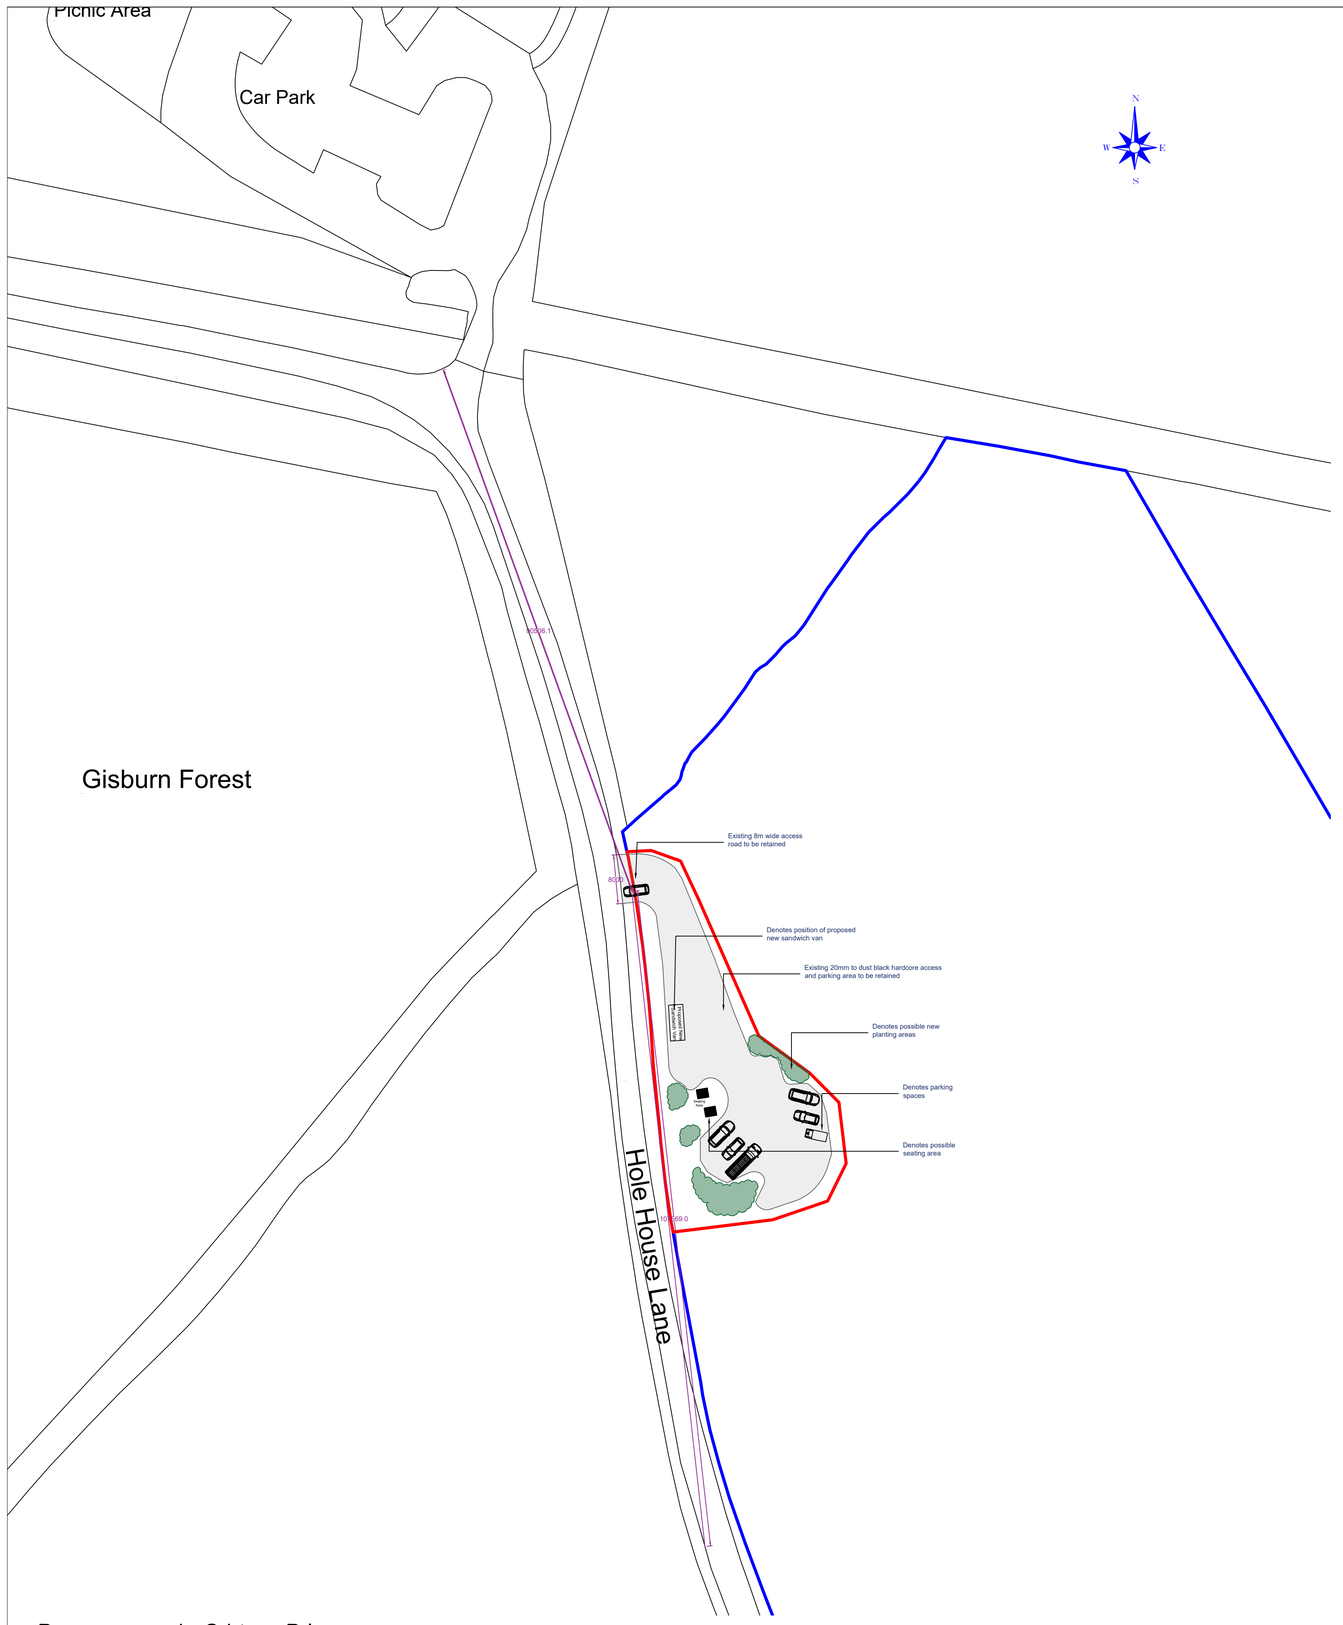

Proposed Site Plan
Scale (1:500)

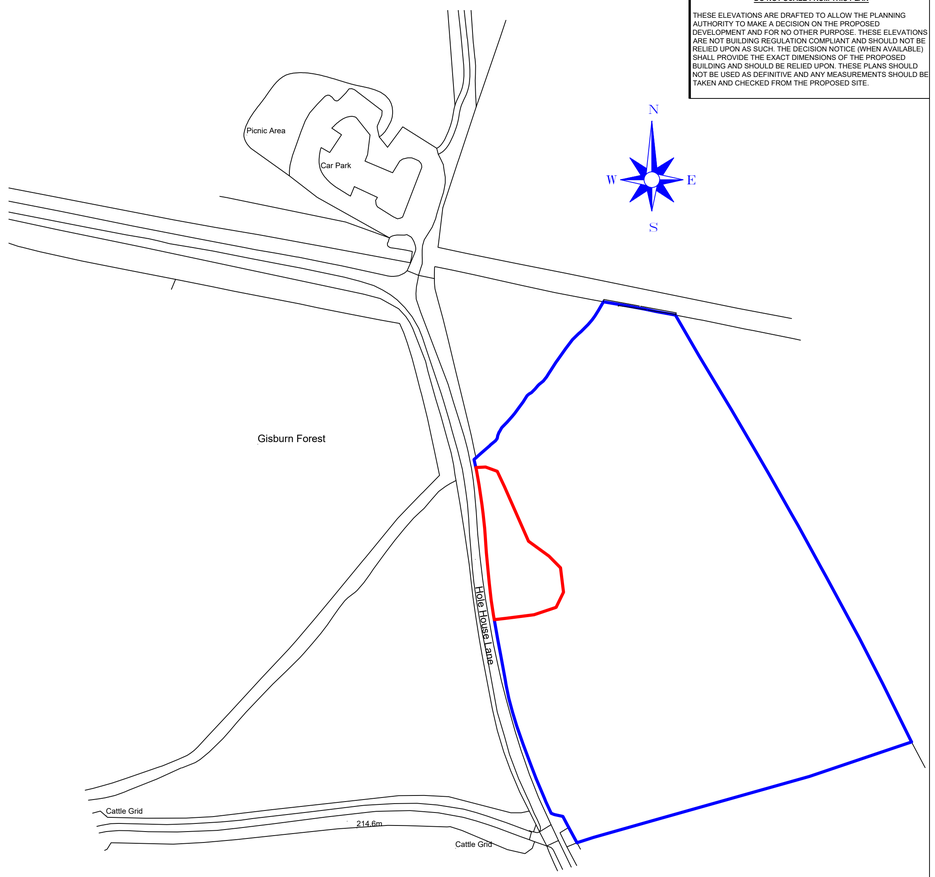

Location Plan
Scale (1:1250)

©Crown Copyright and database rights 2025 OS Licence No 100041041

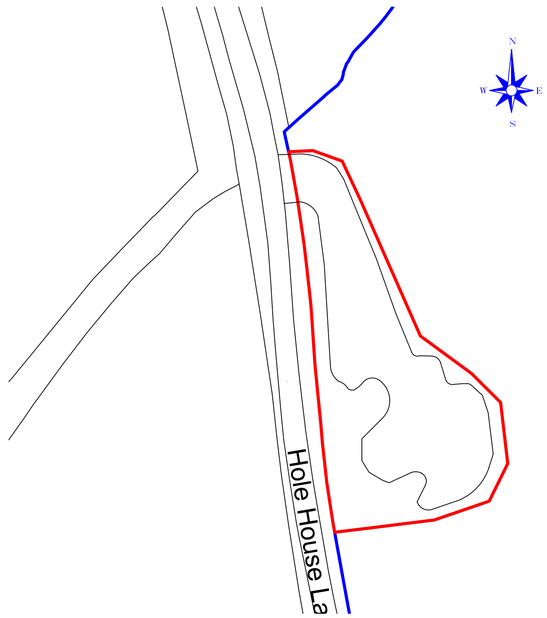

Existing Site Plan
Scale (1:500)

IMPORTANT NOTES

DO NOT SCALE FROM THIS PLAN

THESE ELEVATIONS ARE DRAFTED TO ALLOW THE PLANNING AUTHORITY TO MAKE A DECISION ON THE PROPOSED DEVELOPMENT AND FOR NO OTHER PURPOSE. THESE ELEVATIONS ARE NOT BUILDING REGULATION COMPLIANT AND SHOULD NOT BE RELIED UPON AS SUCH. THE DECISION NOTICE (WHEN AVAILABLE) SHALL PROVIDE THE EXACT DIMENSIONS OF THE PROPOSED BUILDING AND SHOULD BE RELIED UPON. THESE PLANS SHOULD NOT BE USED AS DEFINITIVE AND ANY MEASUREMENTS SHOULD BE TAKEN AND CHECKED FROM THE PROPOSED SITE.

Revision	Date
-	-

MacMarshalls Ltd,
Hamill House,
112-116 Chorley New Road,
Bolton, BL1 4DH

info@macmarshalls.co.uk
Tel: 01204 565660
www.macmarshalls.co.uk

Drawing Title:
Proposed Sandwich Van & Parking Area

Site Location:
Land East of Hole House Lane, Tosside, Skipton, BB7 4YS

Drawing Status:
Proposed Plans

Date: 18/09/2025

Drawn by: JHolden

Scale: As Stated @ A1

Ref: 001 - C644 - 4

Revision: -.

Client:
Mr Cowking

Metres 1:50 0 1 2 3 4 5

Metres 1:100 0 1 2 3 4 5 6 7 8 9 10

Metres 1:200 0 2 4 6 8 10 12 14 16 18 20

Metres 1:500 0 5 10 15 20 25 30 35 40 45 50

Metres 1:1250 0 20 40 60 80 100 120 140 160 180 200