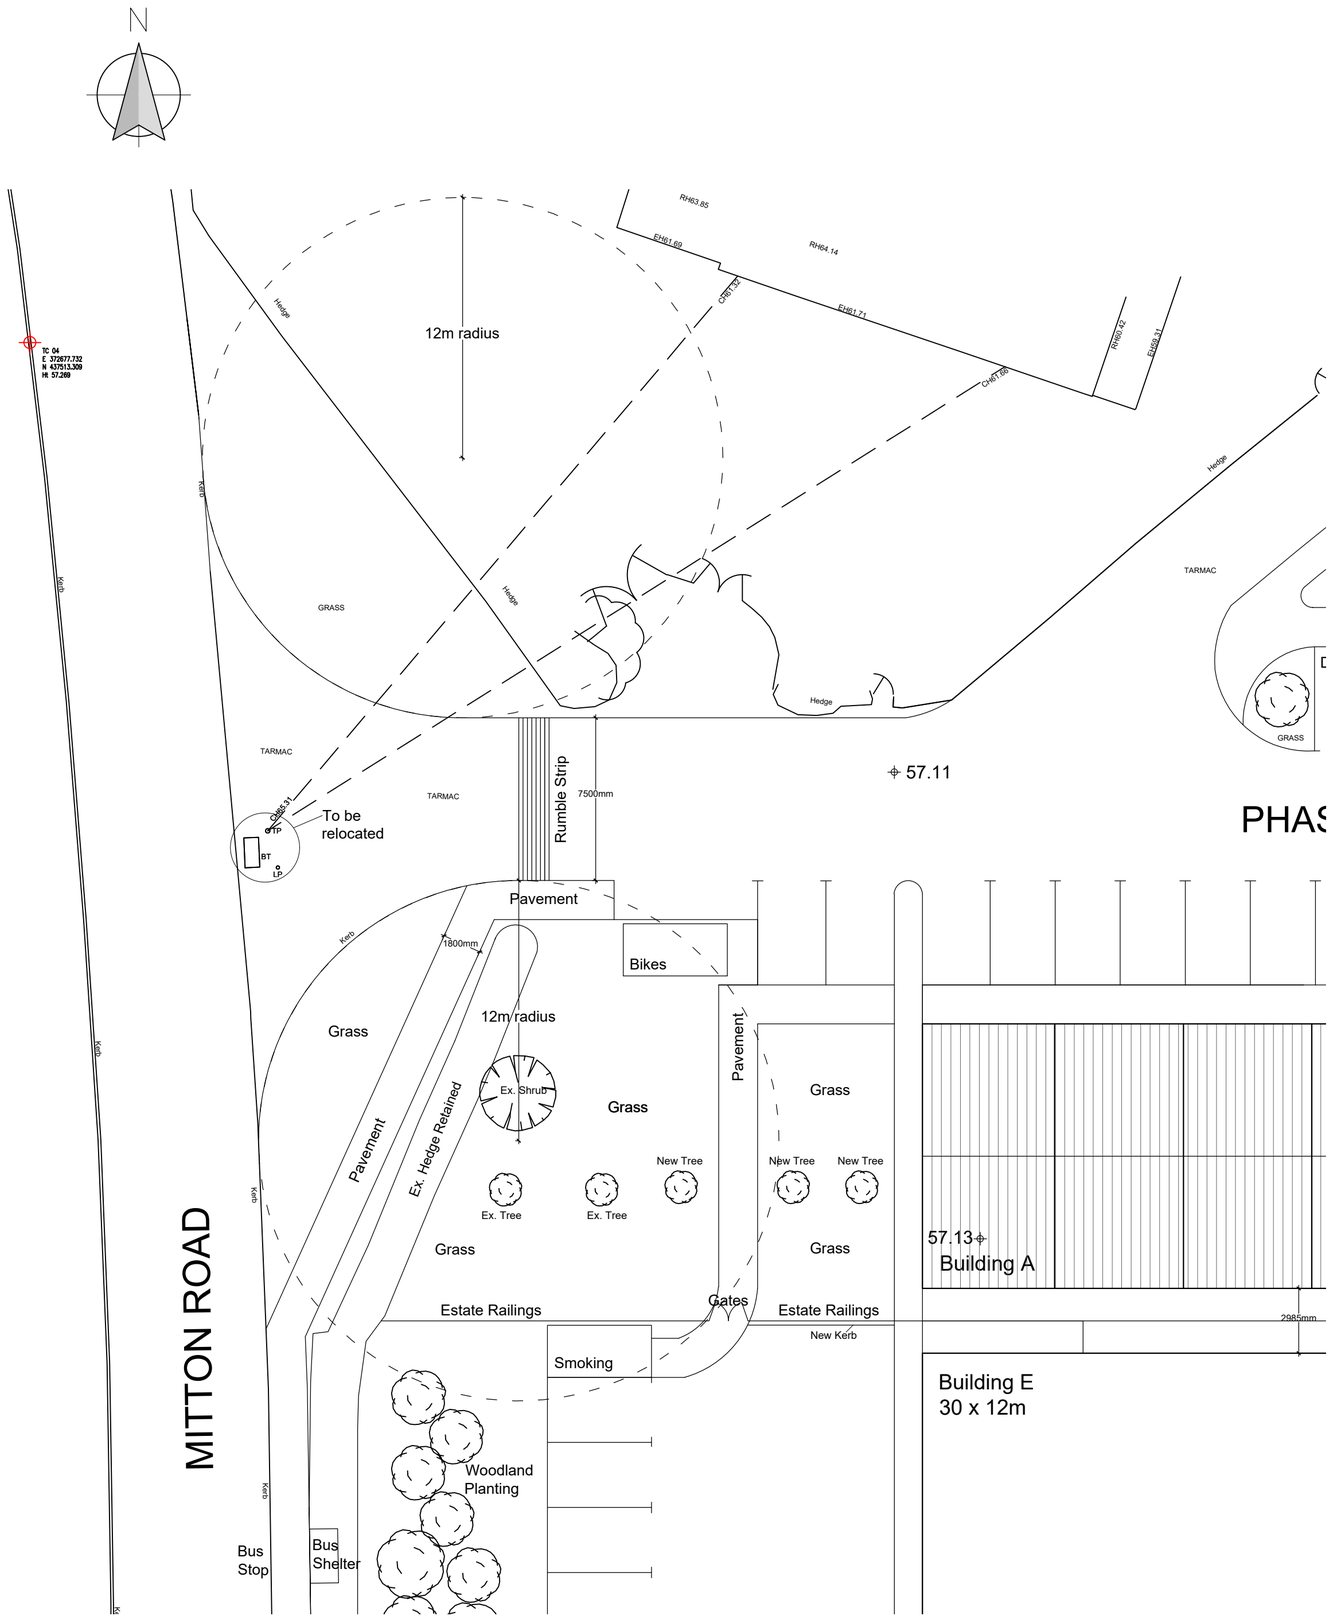

Proposed Site Access 1:200

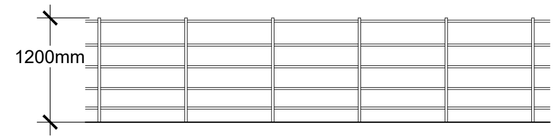

Estate railings to match the existing fencing onsite

Proposed Fence Detail 1:50

Image of Estate Railings Onsite

REV E- Fence details amended. LFR 05.05.26
REV D- Access and fence details amended. LFR 29.04.26
REV C- Pavement added and fence details revised. LFR 13.01.26
REV B- Pedestrian access gates added. LFR 20.11.25
REV A - Revised as requested by highways officer. LFR 28.10.25

Client
A I Land Ltd

Project
Proposed Alterations to
Phase I Entrance at
Mitton Road Business Park
Whalley

Drawing Title
Proposed Access and Fence Details

Scale	Date	Drawn
1:50/200 @ A2	Sep 2025	LFR

READ DESIGN LTD

102 - 10 E