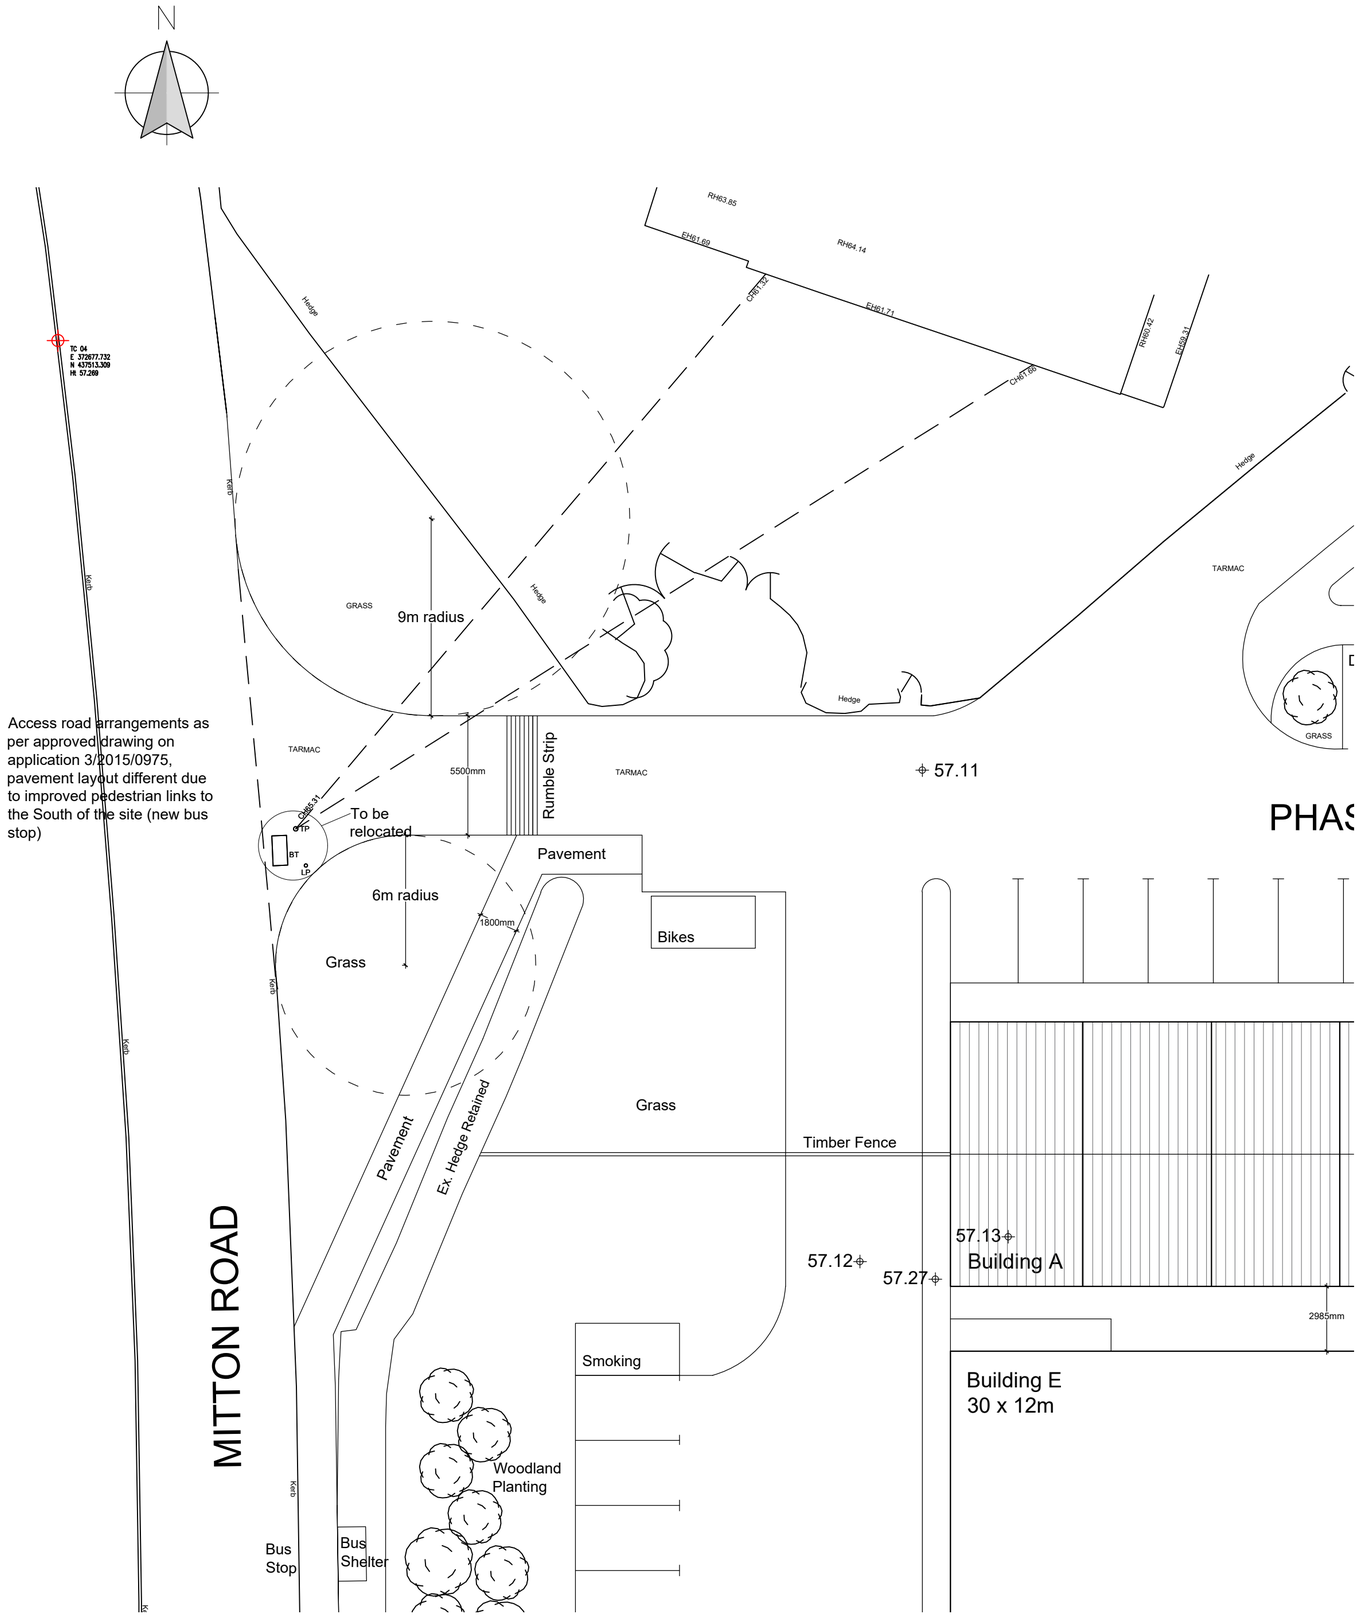

Access road arrangements as per approved drawing on application 3/2015/0975, pavement layout different due to improved pedestrian links to the South of the site (new bus stop)

Proposed Site Access 1:200

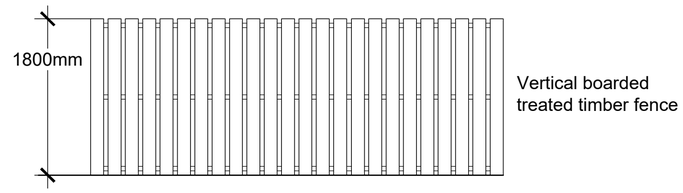

Proposed Fence Detail 1:50

Client
A I Land Ltd

Project
Proposed Alterations to
Phase I Entrance at
Mitton Road Business Park
Whalley

Drawing Title
Proposed Access and Fence Details

Scale	Date	Drawn
1:50/200 @ A2	Sep 2025	LFR

READ DESIGN LTD

102 - 10